
PRINTS FROM THIS DRAWING ARE UNCONTROLLED UNLESS OTHERWISE STATED

A2

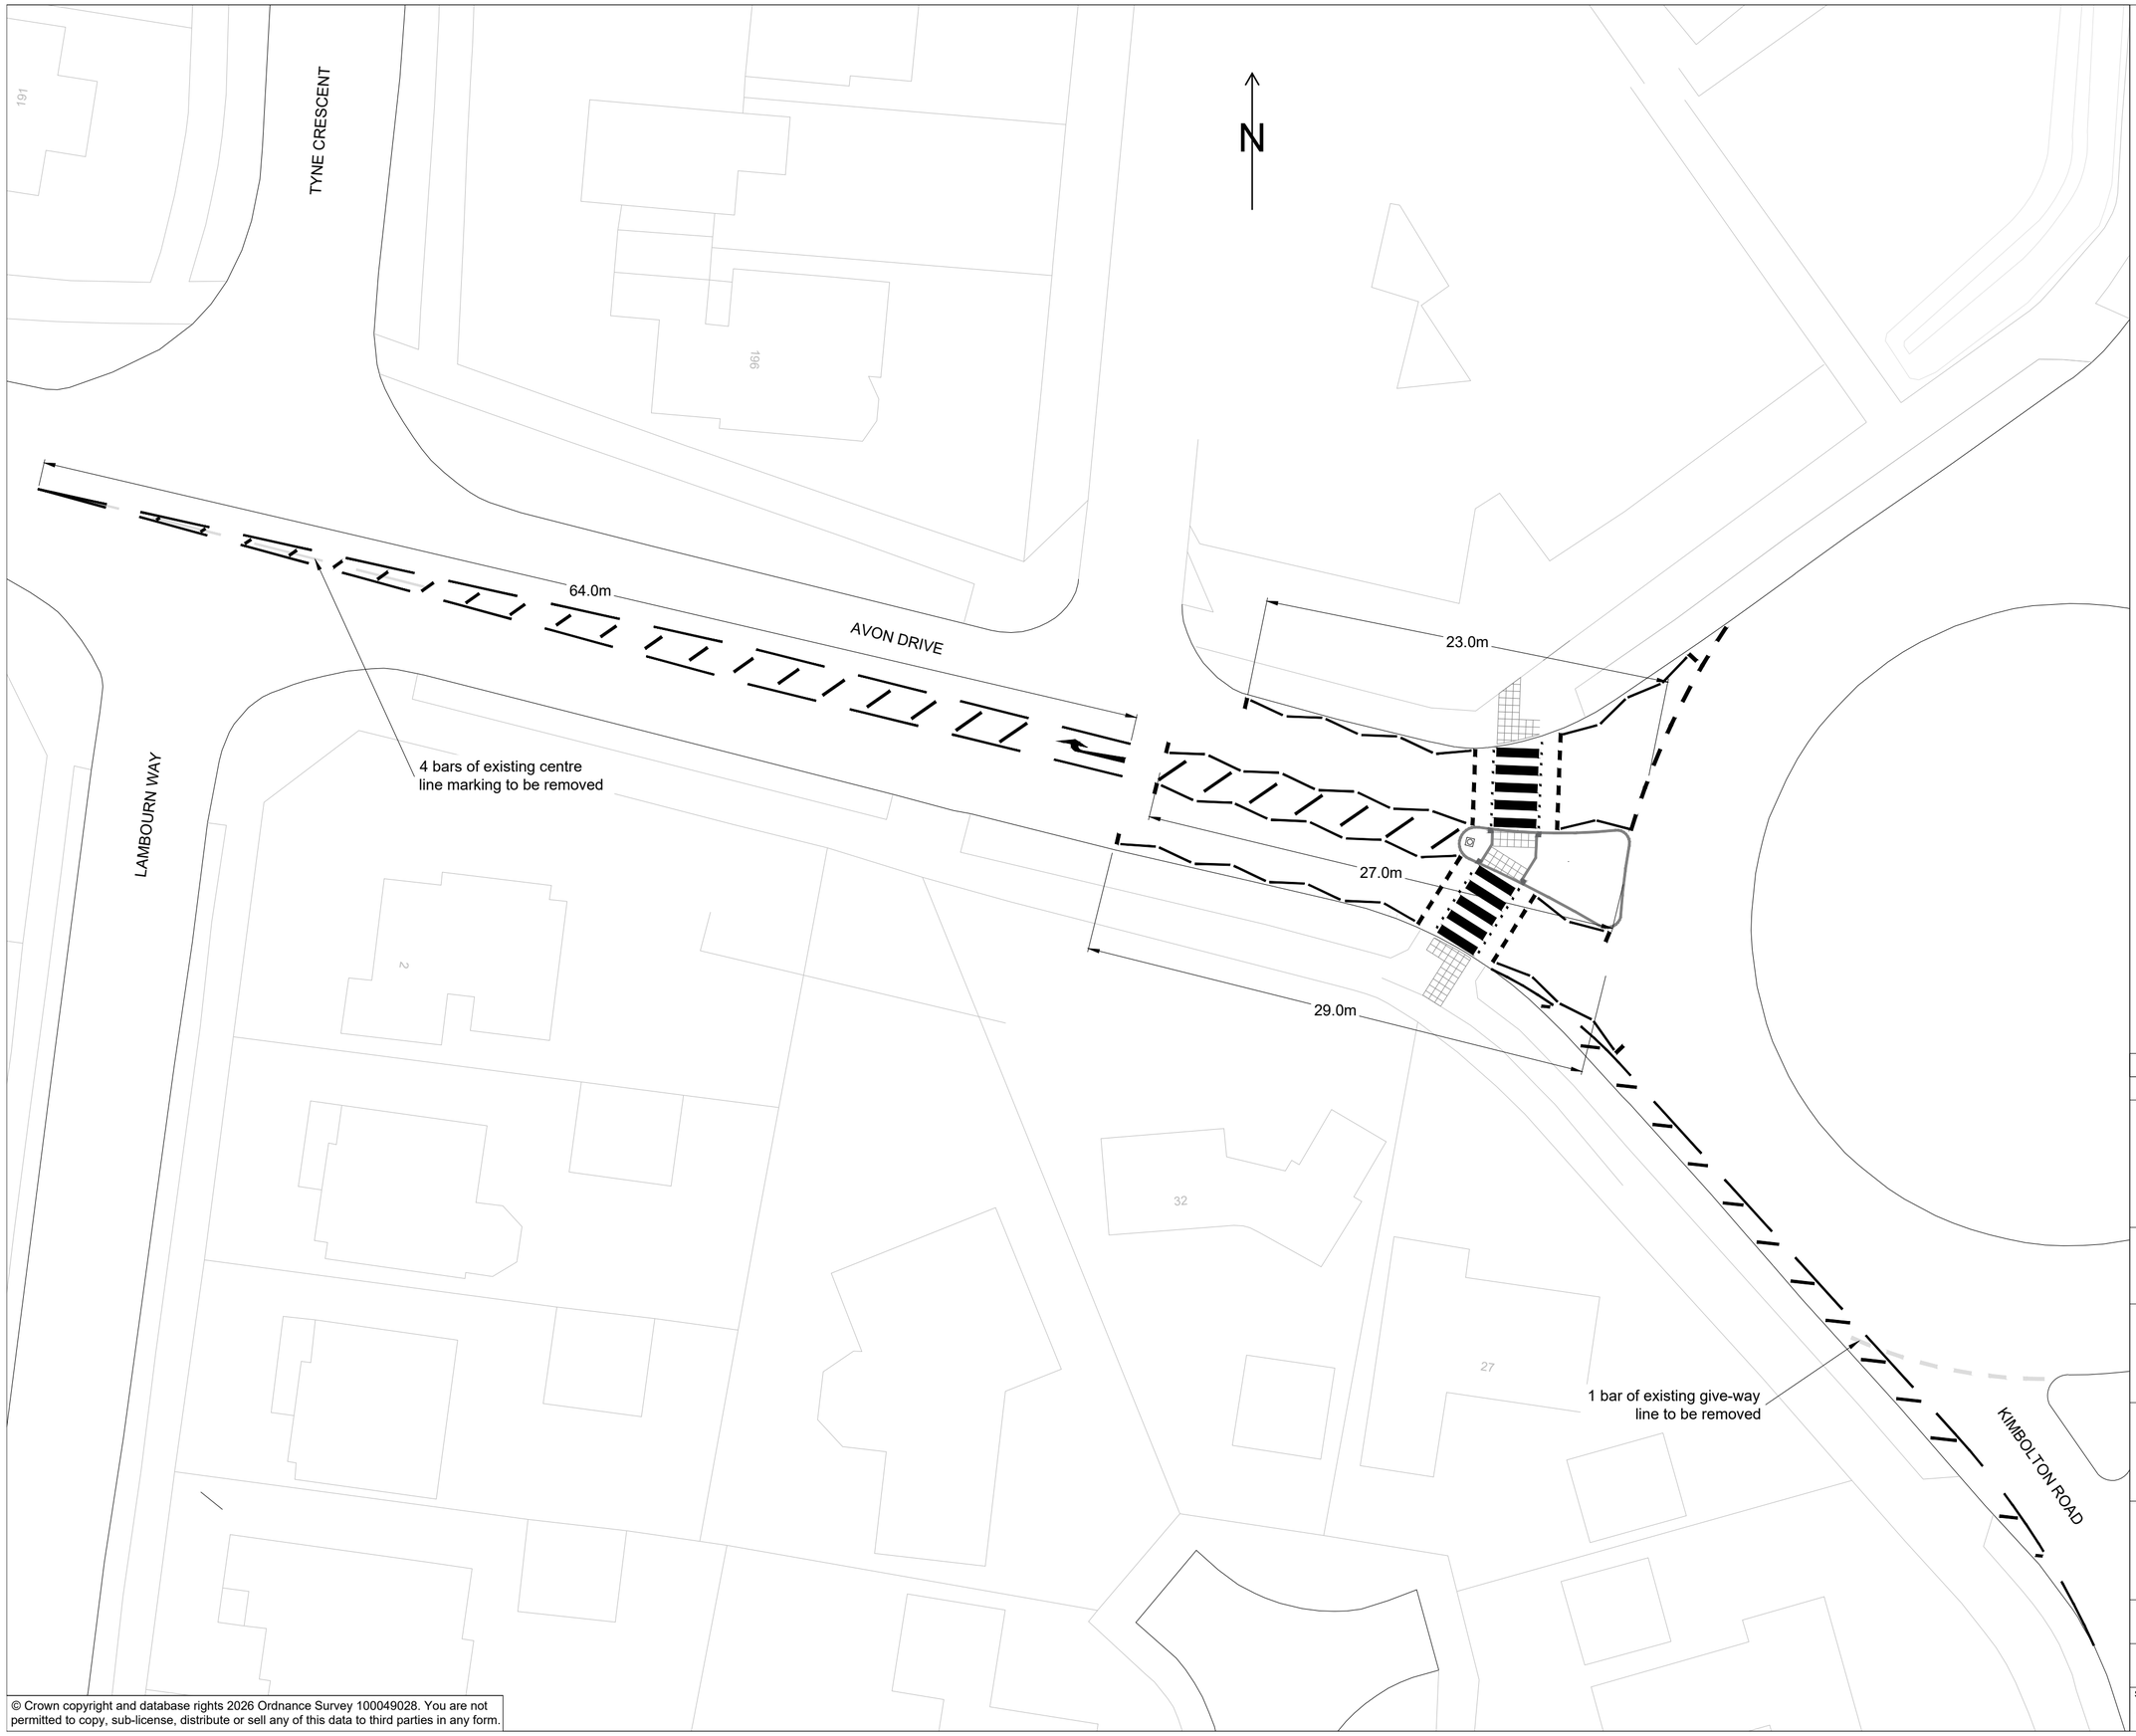

© Crown copyright and database rights 2026 Ordnance Survey 100049028. You are not permitted to copy, sub-license, distribute or sell any of this data to third parties in any form.

DATE	AMENDMENTS	REV	BY
16/09/2026	First Issue	0	SK

BEDFORD BOROUGH COUNCIL

Engineering Services
BOROUGH HALL, CAULDWELL ST, BEDFORD, MK42 9AP
Tel. (01234) 267422

CLIENT

Environment

SCHEME

Integrated Transport 2026-27
Avon Dr Ped Crossing

DRAWING TITLE

General Arrangement Plan

DRG No.

IT3015.GA.01

DRG STATUS

Construction

SCALE @ A2	DATE	DRAWN	CHECKED
1:250	16/09/2026	SK	KDF