BEDFORD BOROUGH COUNCIL

Bedford Borough Council (Bedford Urban Area (North of the River Excluding Queens Park and CPZ Areas)) (Prohibition and Restriction of Waiting and Loading and Parking Places) Order 2009 (Amendment No.128) Order 2026.

BEDFORD BOROUGH COUNCIL ("the Council") in exercise of the powers conferred by Sections 1(1), 2(1) to (3) and 4(2) of, and Part IV of Schedule 9 to, the Road Traffic Regulation Act 1984 as amended ("the Act") and of all other powers enabling them in that behalf, and after consultation with the Chief Officer of Police in accordance with Part III of Schedule 9 to the Act, hereby make the following Order:-

1. This Order may be cited as the "Bedford Borough Council (Bedford Urban Area (North of the River Excluding Queens Park and CPZ Areas)) (Prohibition and Restriction of Waiting and Loading and Parking Places) Order 2009 (Amendment No.128) Order 2026" and shall come into force on 30th November 2026.

2. Except where otherwise stated and referenced in this Order a number or Schedule is a reference to the Article or Schedule bearing that number in this Order.

3. As from the date upon which this Order comes into force any previous Order made under the Act which relates to waiting in any length of road specified in the Schedule to this Order shall be revoked in whole or in part as appropriate.

THE COMMON SEAL of the
BEDFORD BOROUGH COUNCIL
was hereunto affixed this
12th day of November 2026
in the presence of:

David Doorne
Solicitor
Service Manager (GPPL)
Legal Services
Bedford Borough Council

Authorised Signatory

AUTHORITY FOR EXECUTION		
COUNCIL/COMMITTEE	MINUTE No.	DATE
DELEGATED POWER	By whom executed **ENVIRONMENT**	06/11/2026
	OFFICERS INITIALS	DATE
ORIGINATED AND CHECKED BY	**DG**	06/11/2026
APPROVED BY	**AP**	06/11/2026

SCHEDULE

1. Reduction in the extent of the existing "No Waiting at Any Time" restriction in the following location:


A	**Barkers Lane**
(i)	From a point 24.5 metres west of the western kerbline of the vehicular access to Evans Halshaw and extending in a north-easterly direction for 38.5 metres on the north side of Barkers Lane and 35 metres on the south side of Barkers Lane.

BEDFORD BOROUGH COUNCIL

BEDFORD BOROUGH COUNCIL (BEDFORD URBAN AREA (NORTH OF THE RIVER EXCLUDING QUEENS PARK AND CPZ AREAS)) (PROHIBITION AND RESTRICTION OF WAITING AND LOADING AND PARKING PLACES) ORDER 2009 (AMENDMENT NO.128) ORDER 2026

STATEMENT OF REASONS

Bedford Borough Council, under Section 23 of the Road Traffic Regulation Act 1984, proposes to install a zebra crossing on Barkers Lane, Bedford, together with the associated removal of sections of the existing 'No Waiting at Any Time' restrictions. The amendment is required to facilitate the implementation of a proposed Zebra Crossing and associated highway improvements, improving pedestrian crossing opportunities and road safety for all highway users.

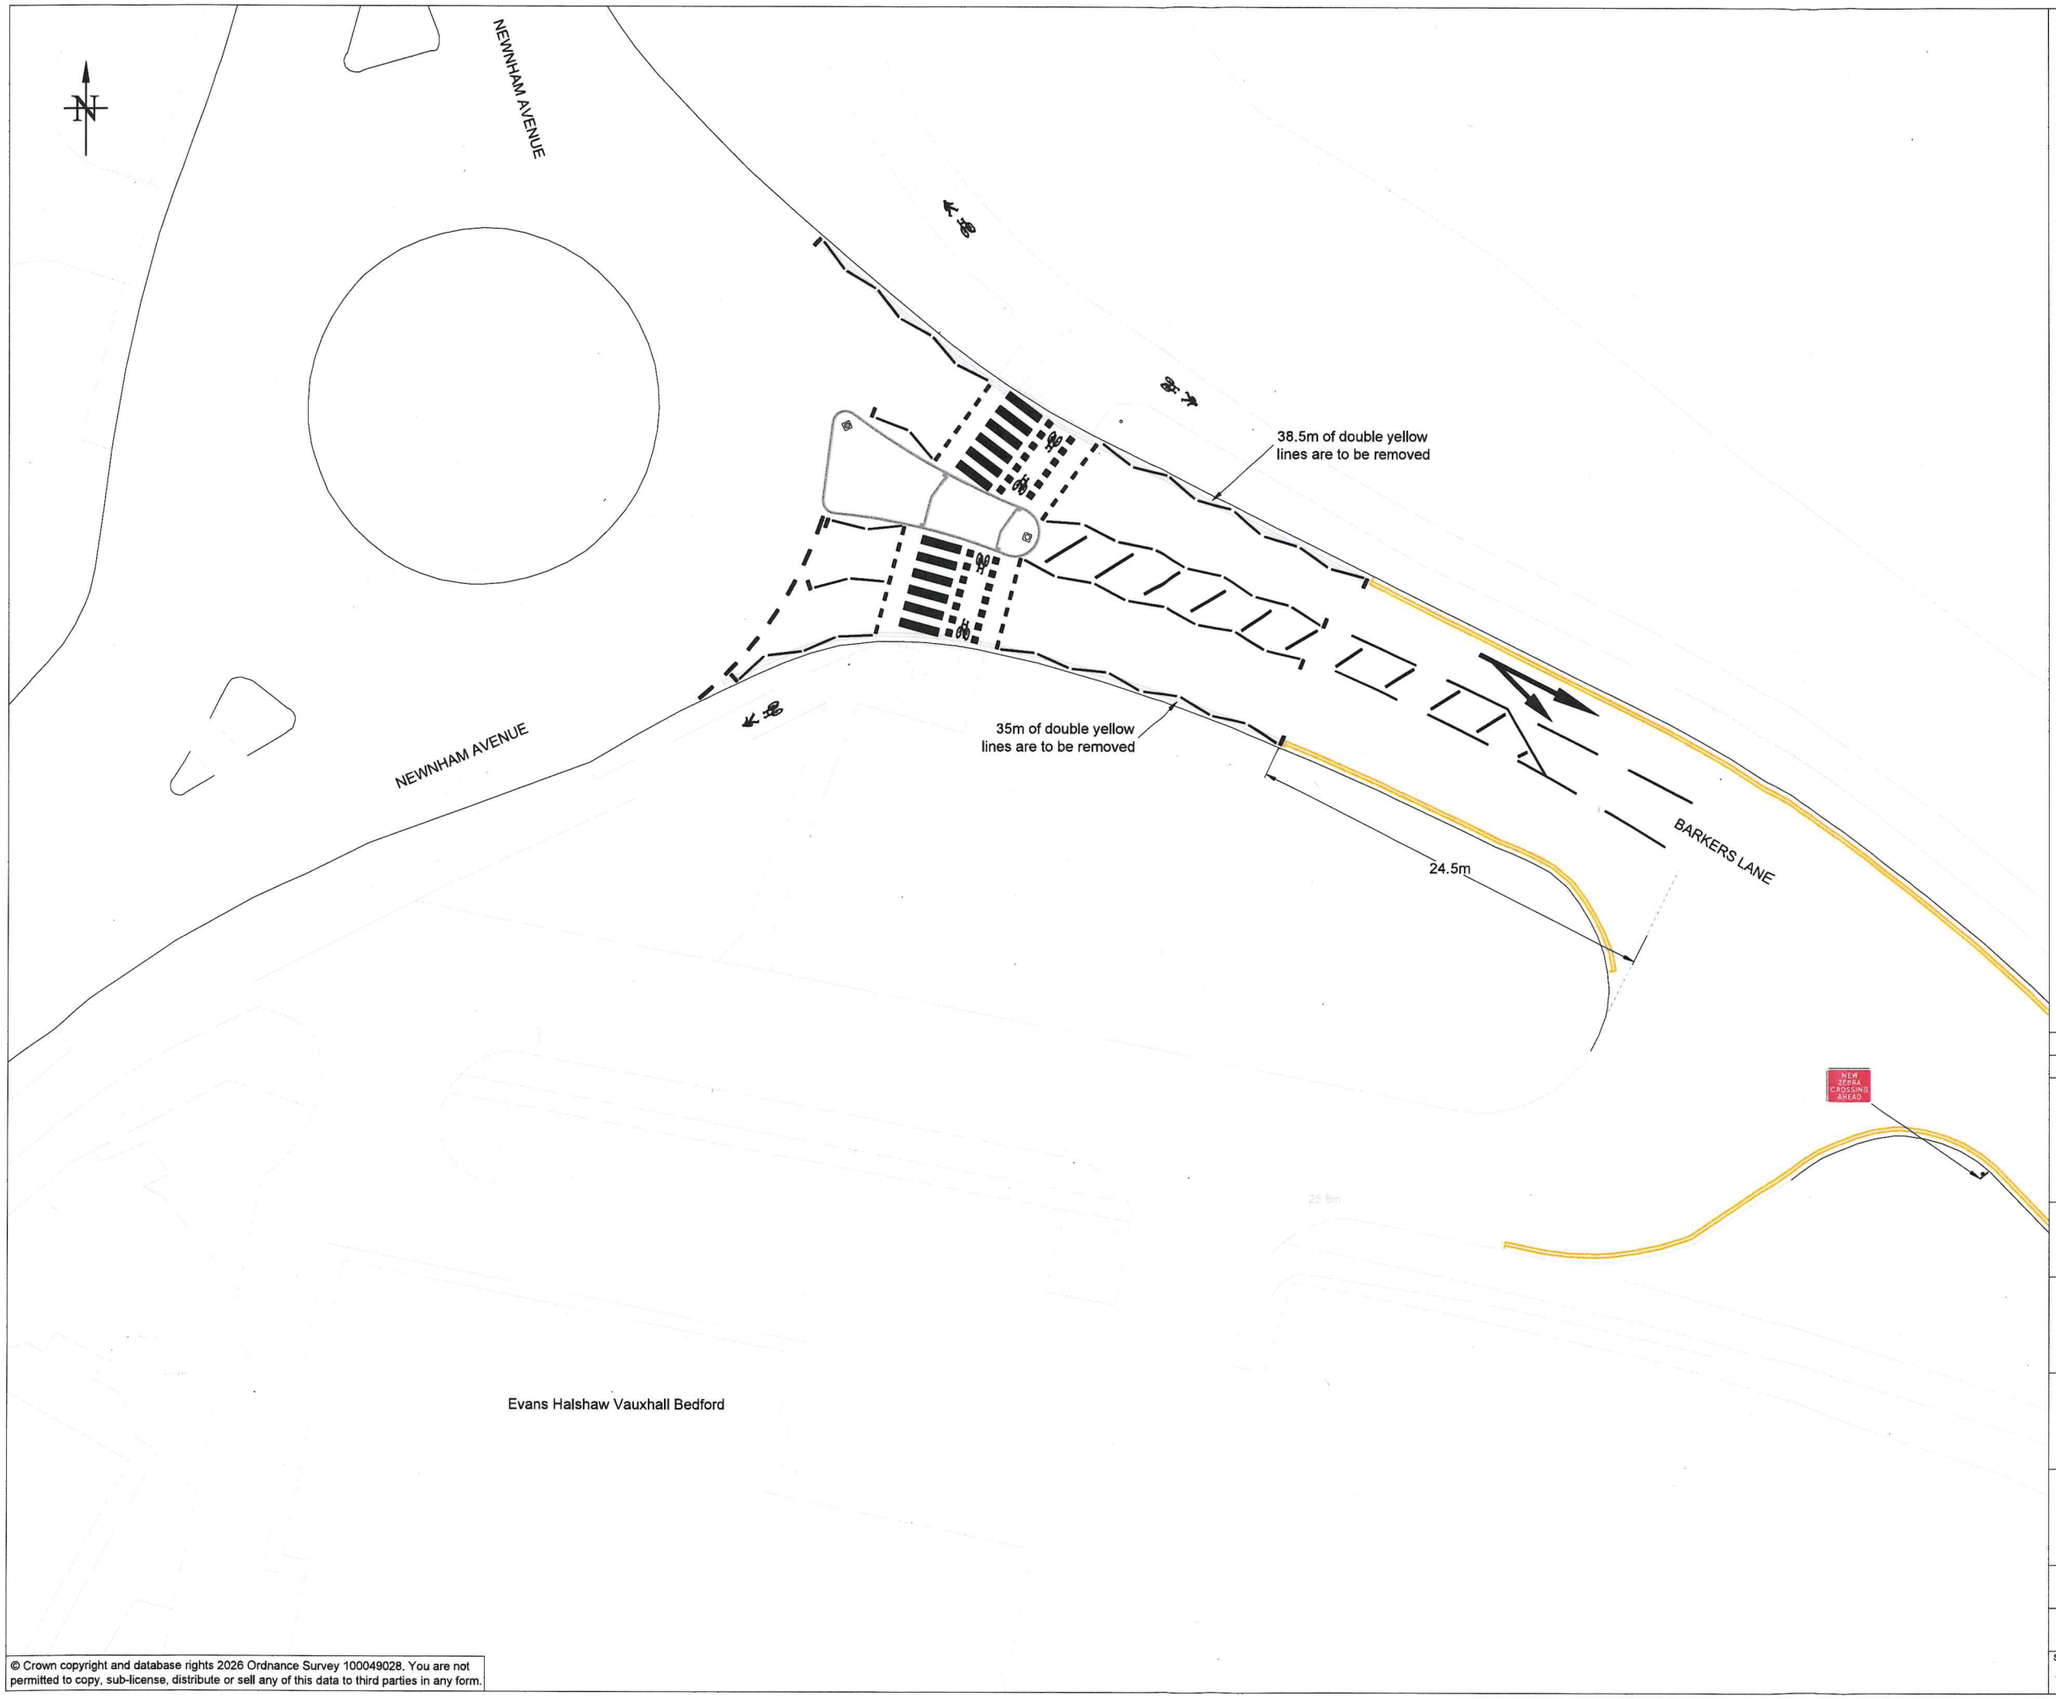

Evans Halshaw Vauxhall Bedford

© Crown copyright and database rights 2026 Ordnance Survey 100049028. You are not permitted to copy, sub-license, distribute or sell any of this data to third parties in any form.

PRINTS FROM THIS DRAWING ARE UNCONTROLLED UNLESS OTHERWISE STATED

A2

DATE	AMENDMENTS	REV	BY
20/08/2026	First Issue	0	SK

BEDFORD BOROUGH COUNCIL

Engineering Services
BOROUGH HALL, CAULDWELL ST, BEDFORD, MK42 9AP
Tel. (01234) 267422

CLIENT
Environment

SCHEME
Integrated Transport 2026-27
Barkers Ln Roundabout Ped Crossing

DRAWING TITLE
General Arrangement

DRG No.
IT3014.GA.01

DRG STATUS
Construction

SCALE @ A2	DATE	DRAWN	CHECKED
1:200	20/08/2026	SK	KDF