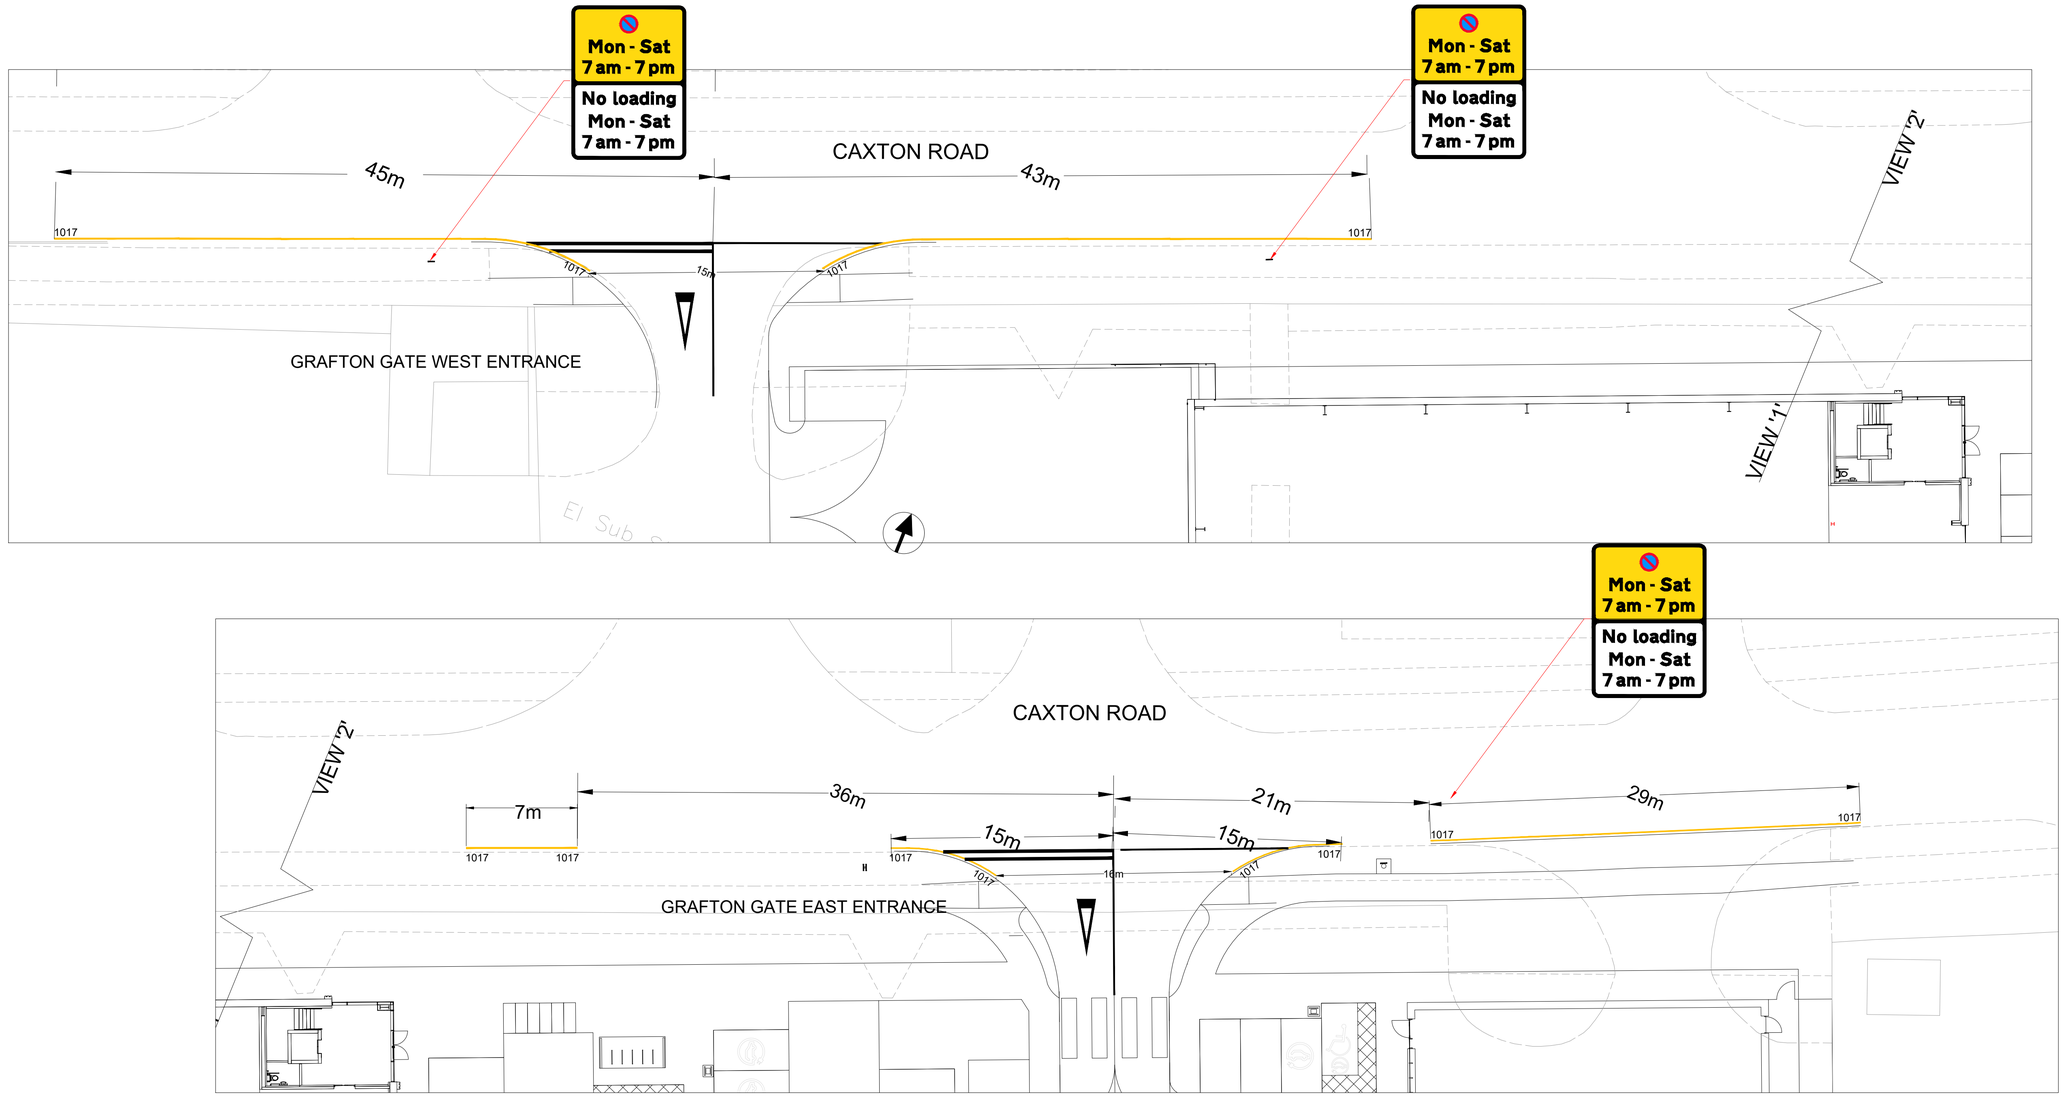

SCALE BAR
1:200

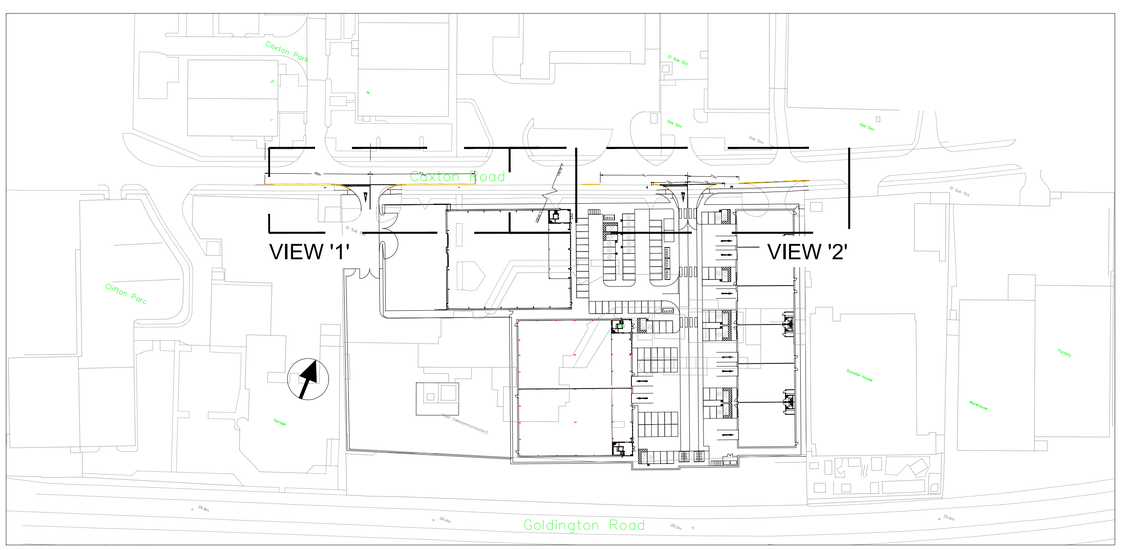

LOCTION PLAN
Scale 1:1250

DESIGNER RISK INFORMATION

IN ADDITION TO THE HAZARDS/RISKS NORMALLY ASSOCIATED WITH THE TYPES OF WORK DETAILED ON THIS DRAWING, NOTE THE FOLLOWING:-

CONSTRUCTION:

MAINTENANCE/CLEANING:

DECOMMISSIONING/DEMOLITION:

IT IS ASSUMED THAT ALL WORKS WILL BE CARRIED OUT BY A COMPETENT CONTRACTOR WORKING, WHERE APPROPRIATE, TO AN APPROVED METHOD STATEMENT.

Rev	Date	Amendment		
P02	29.06.26	LAYOUT SIMPLIFIED. LANDMARK/BUILDING NAMES ADDED	NT	CB
P01	09.06.26	FIRST ISSUE	NT	CB

mjm Consulting Engineers Ltd
Southgate House, 38 Southgate, Wakefield WF1
T: 01924 811 000 mjmc.co.uk

Project:
GRAFTONGATE
BEDFORD

Client:
GRAFTONGATE

Drawing Title:
CAXTON ROAD
TRO PLAN

NT	CB	APD
MJMC Ref: 9157	Scale: 1:200	Sheet Size: A1
Revision Status: P02	Suitability Status: S4	Date: JUNE 26

Suitability Description: APPROVAL

Drawing Reference:
Project – Originator – Zone – Level – File Type – Discipline – Number
9157-MJM-ZZ-ZZ-DR-D-6620

© THIS DRAWING MAY NOT BE COPIED WITHOUT PRIOR WRITTEN PERMISSION