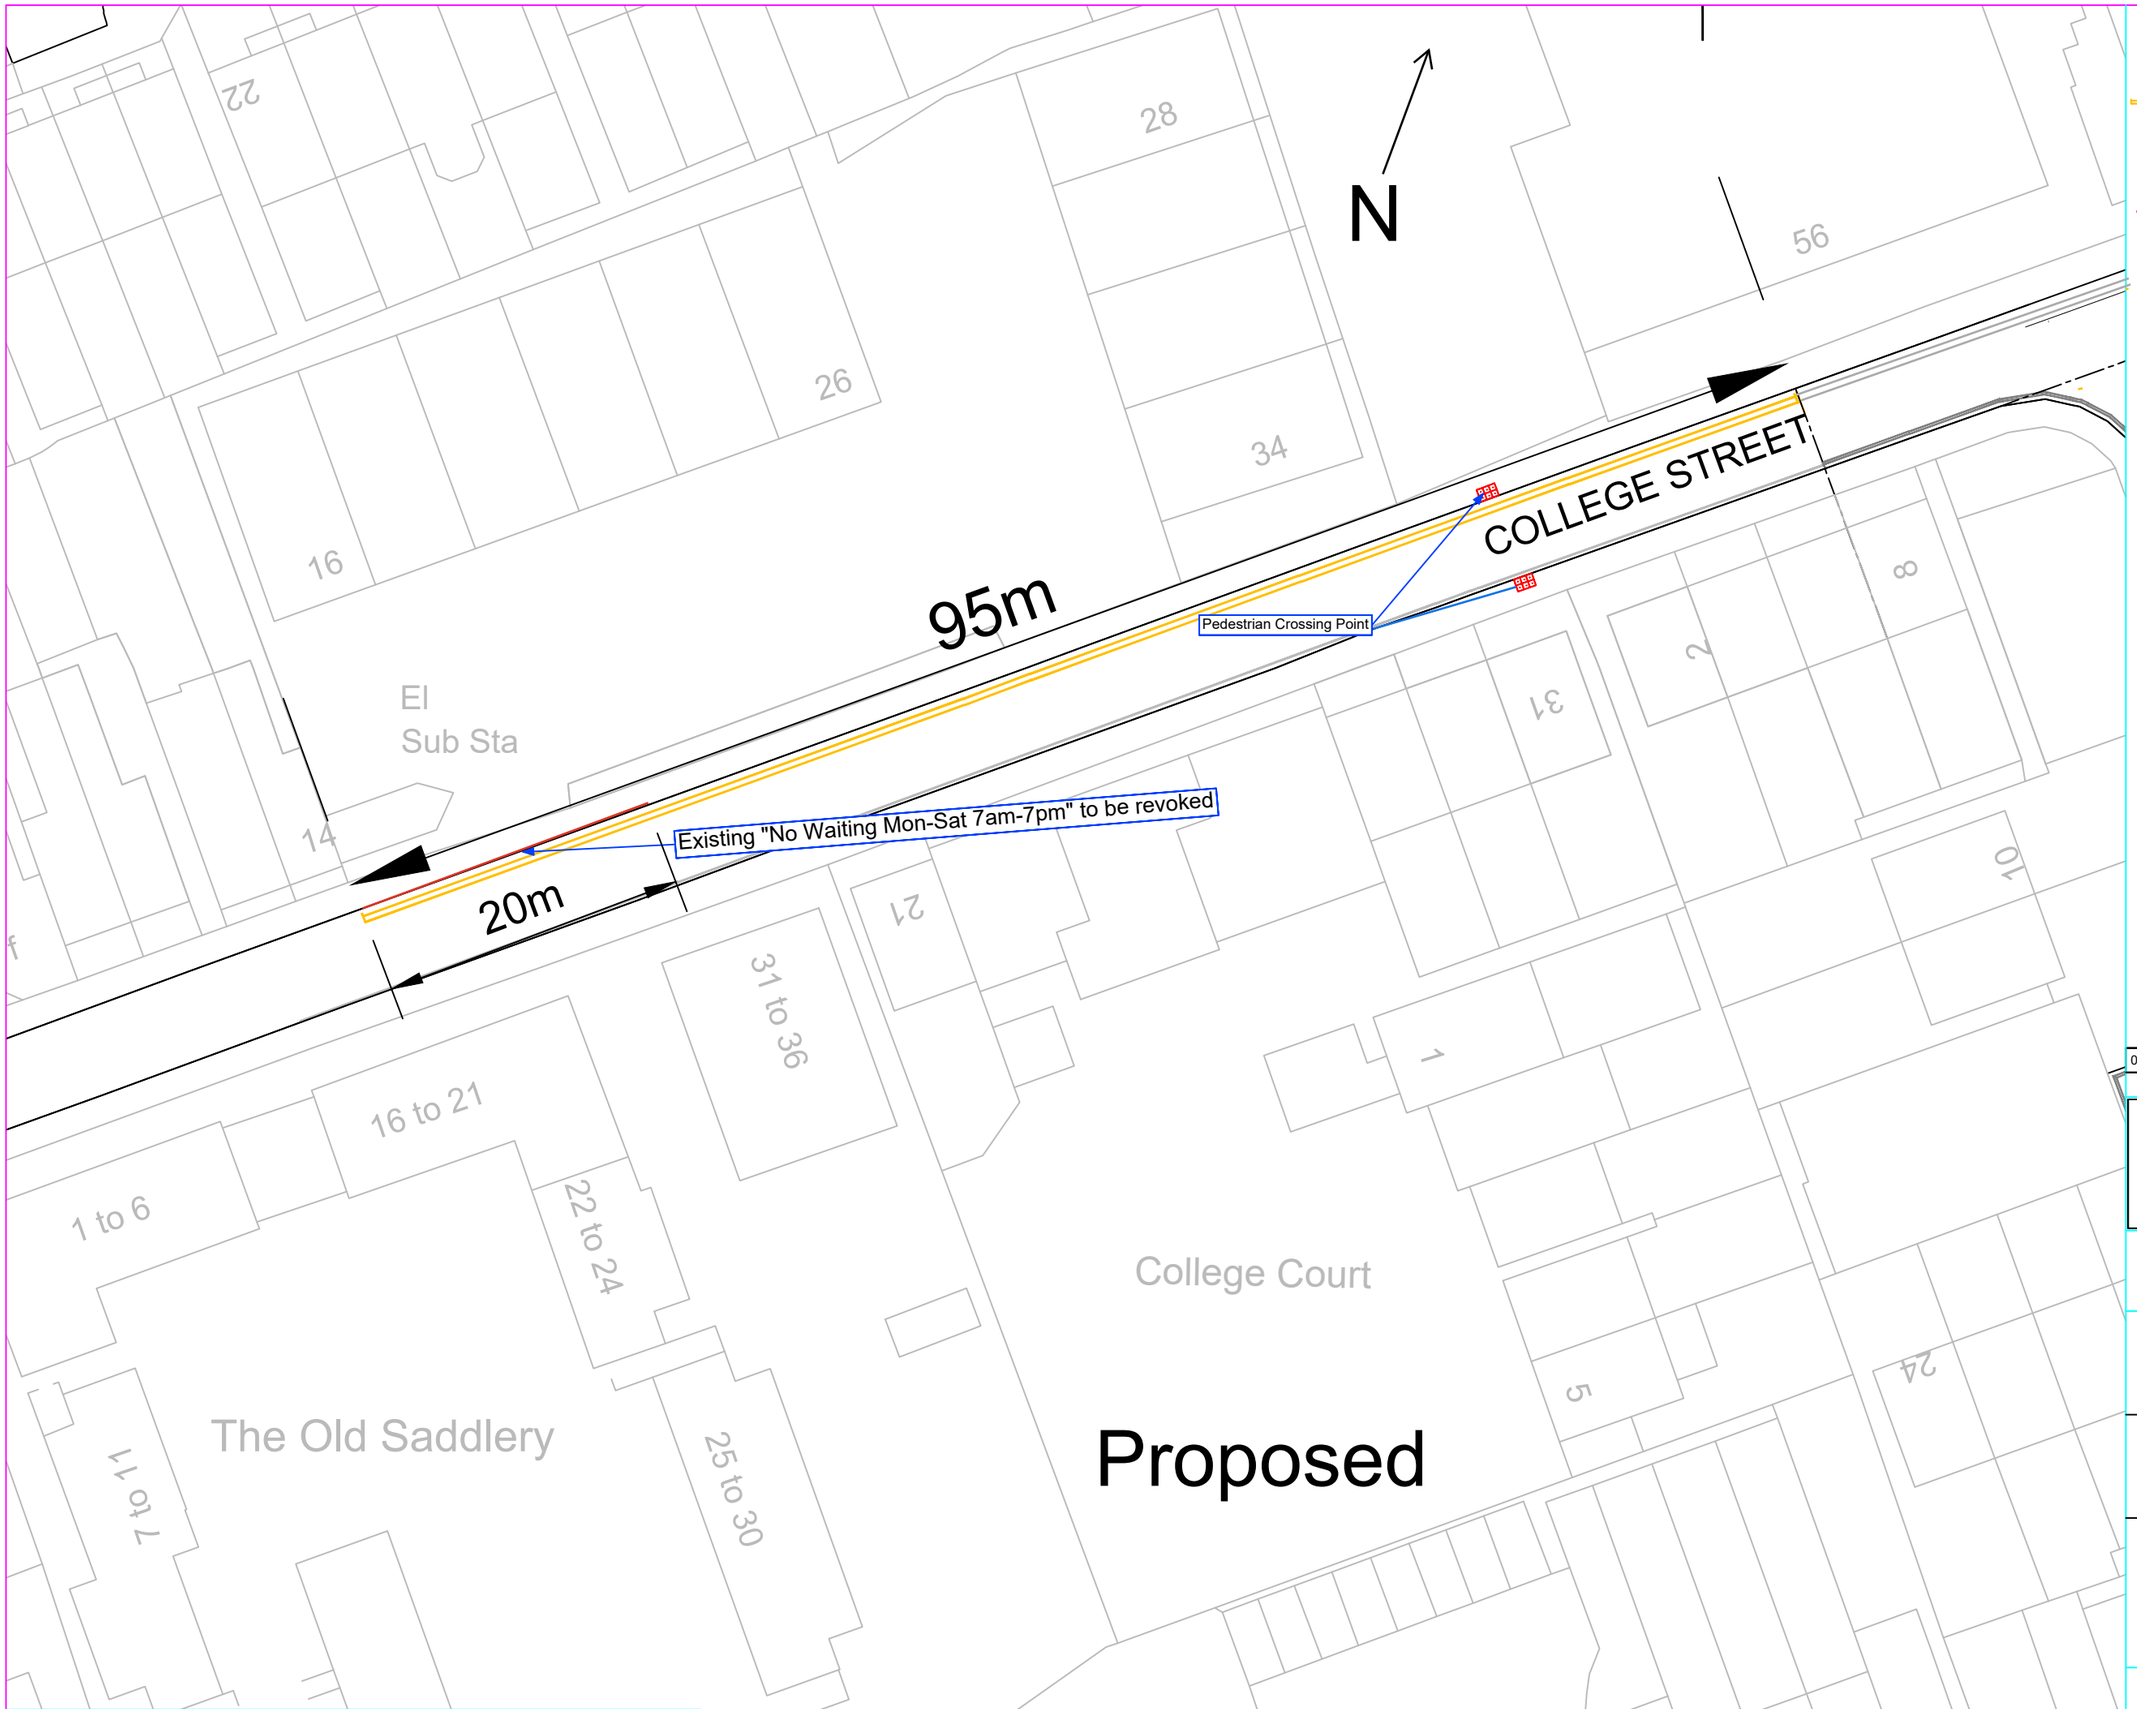


PRINTS FROM THIS DRAWING ARE UNCONTROLLED UNLESS OTHERWISE STATED

A3

New double yellow lines "No Waiting At Any Time"to be installed according to TSRGD.

Existing Single Yellow Line "No Waiting Mon-Sat 7am-7pm to be revoked

DATE	AMENDMENTS	REV	BY
02/07/2026	First Issue	0	DG

BEDFORD BOROUGH COUNCIL

TRAFFIC MANAGEMENT

BOROUGH HALL, CAULDWELL ST, BEDFORD, MK42 9AP
Tel. (01234) 267422

SCHEME
College St
Waiting Restrictions

DRAWING TITLE
Waiting Restrictions
Plan

DRG STATUS
Proposed

SCALE @ A3	DATE	DRAWN	CHECKED
NTS	02/07/2026	DG	PS

© Crown copyright and database rights 2026 Ordnance Survey AC0000806481. You are not permitted to copy, sub-license, distribute or sell any of this data to third parties in any form.