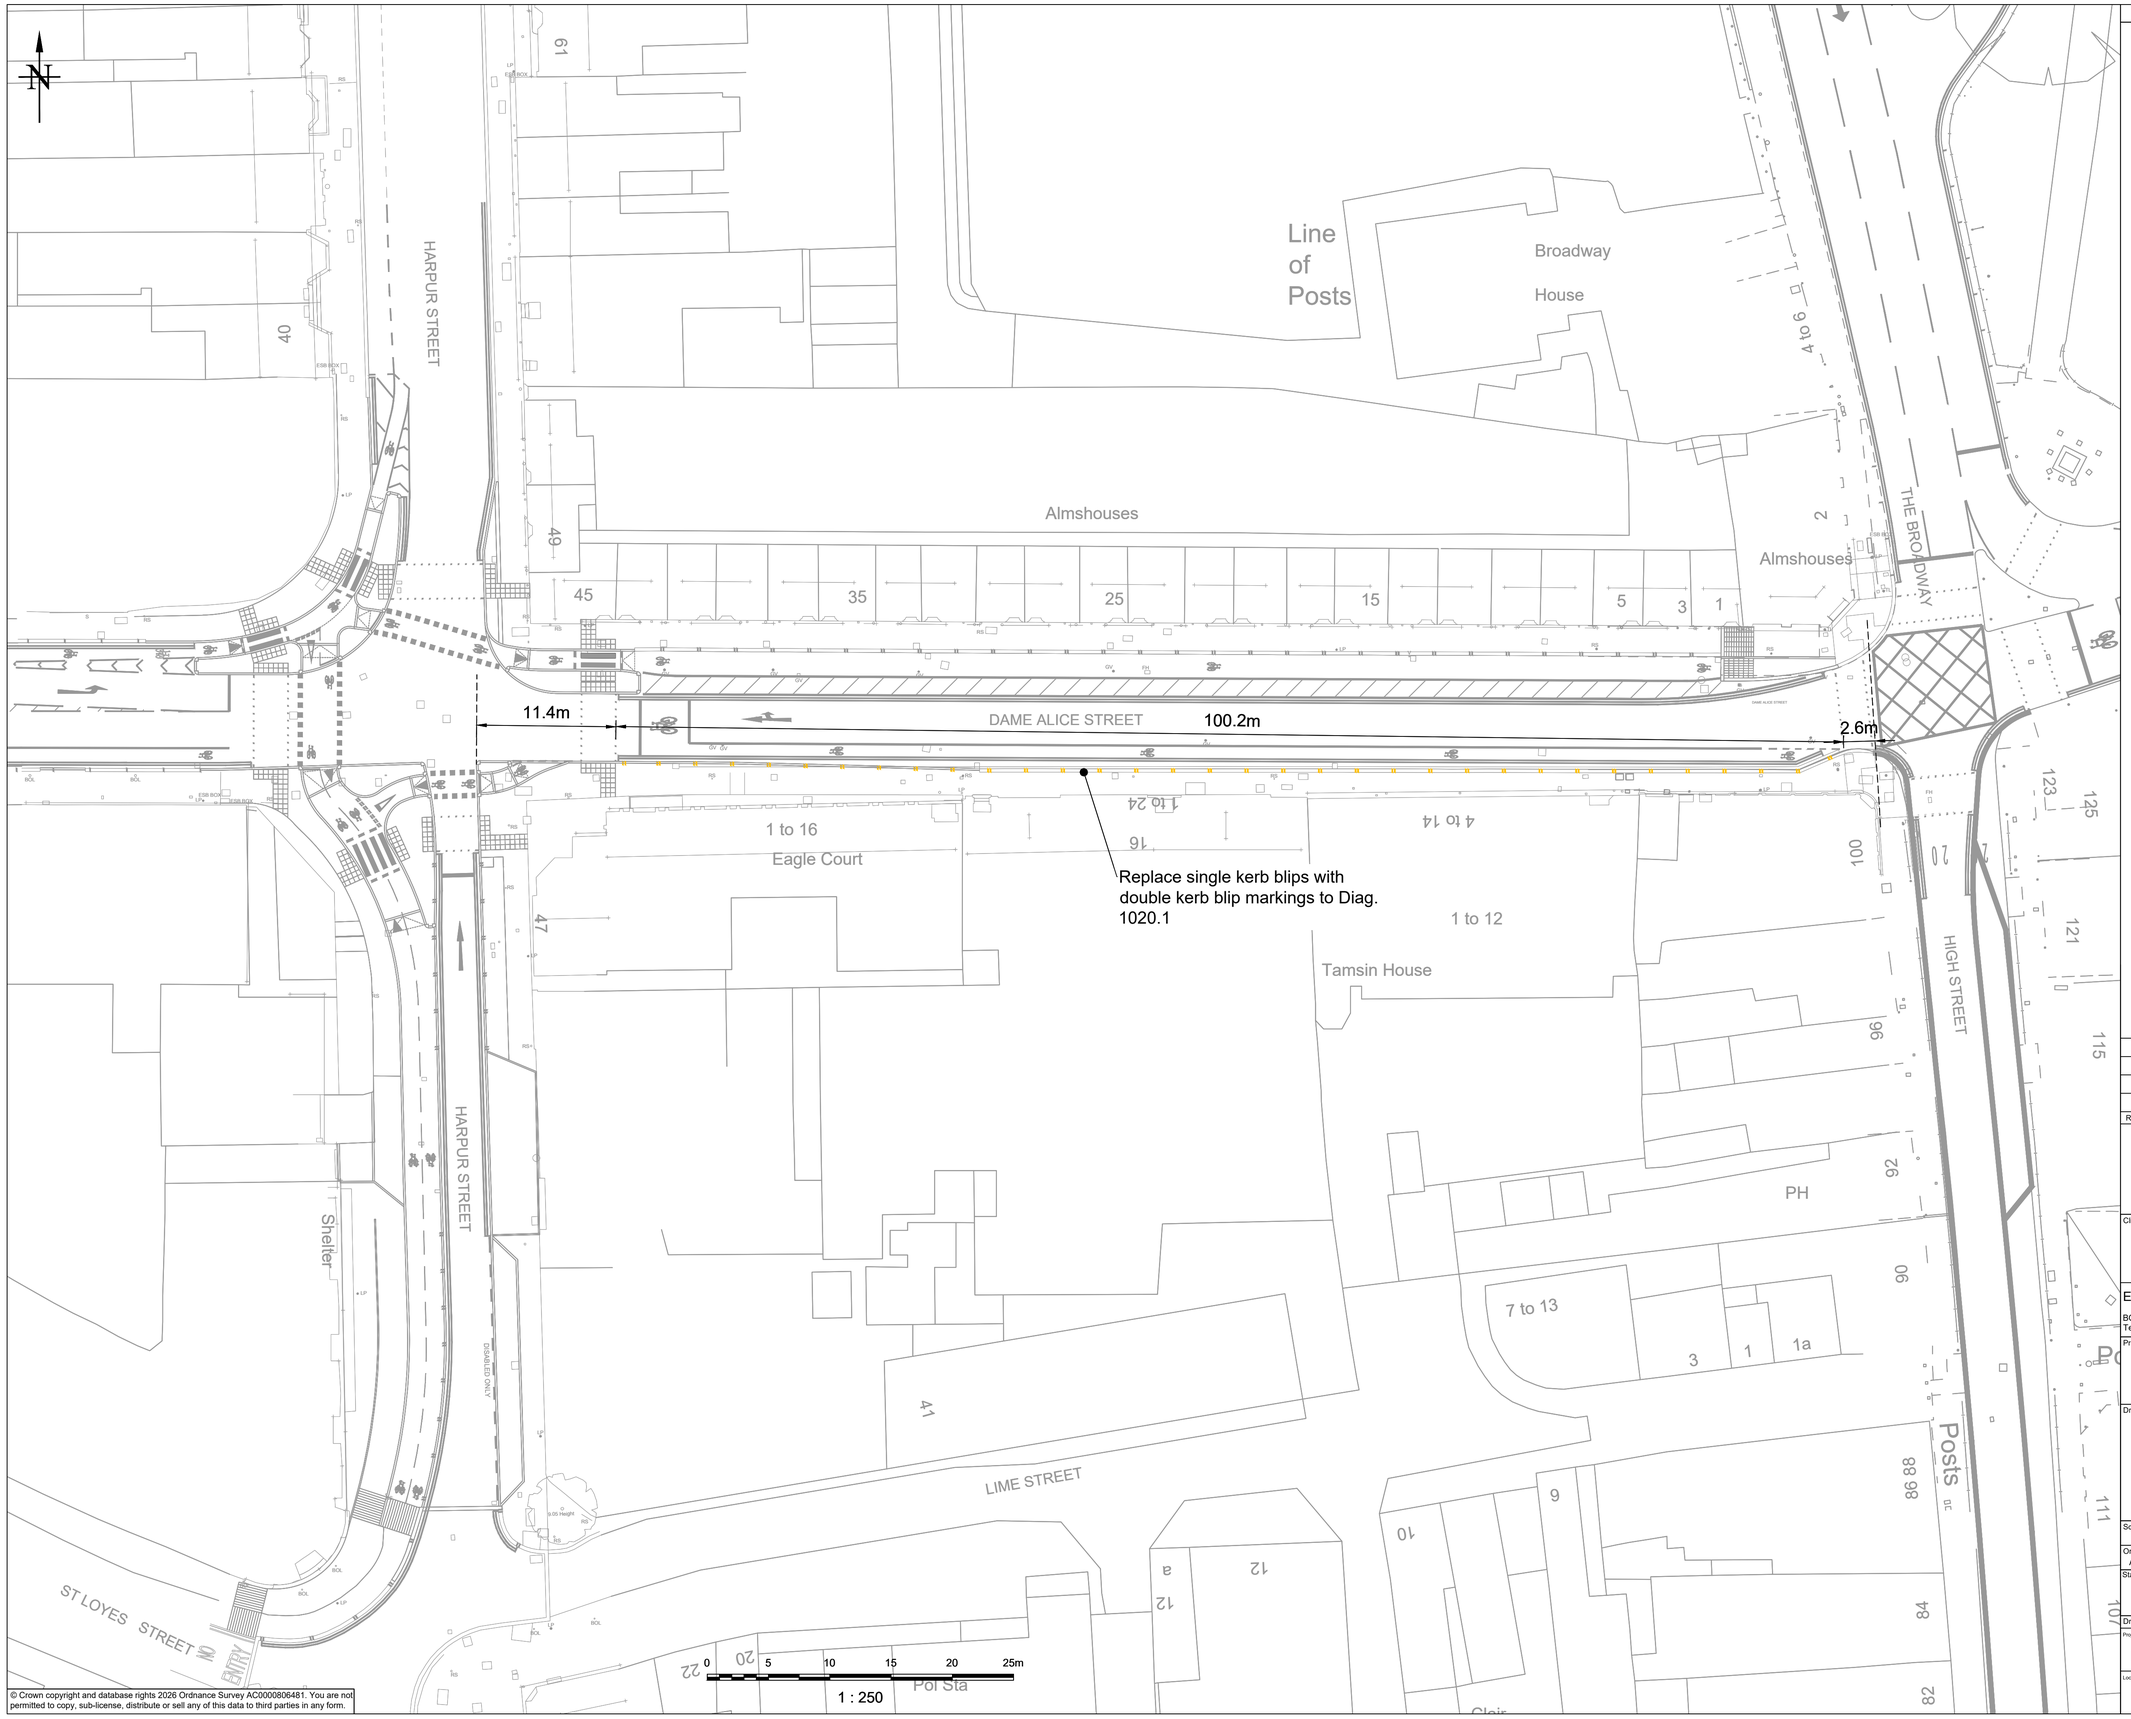

© Crown copyright and database rights 2026 Ordnance Survey AC0000806481. You are not permitted to copy, sub-license, distribute or sell any of this data to third parties in any form.

KEY

Existing single kerb blip markings to be replaced with double kerb blip markings to TSRGD Diag 1020.1, primrose yellow in colour, 250mm length, 100mm width.

Rev	Date	Revision Details	Drn	Des	Chk	App
-	16/10/26	Construction Issue	SA	SA	DB	DB

BEDFORD BOROUGH COUNCIL

Client

Funded by UK Government

ENGINEERING SERVICES
BOROUGH HALL, CAULDWELL ST, BEDFORD, MK42 9AP
Tel. (01234) 267422

Project

TOWN DEAL - DAME ALICE STREET

Drawing Title

TRO FOR SOUTH SIDE OF DAME ALICE

Scale	Drawn	Designed	Checked	Approved
1:250	SA	SA	DB	DB
Original Drawing Size A1 (841x594mm)	Date 17/04/26	Date 17/04/26	Date 17/04/26	Date 17/04/26

Status Code	Drawing Suitability
S2	FOR CONSRUCTION

Drawing Number

Project	Originator	Volume	Design Stg.
M10056 -	BBC -	HGN -	C

Location	Type	Series	Number	Revision
G -	DR -	0100 -	36	-