


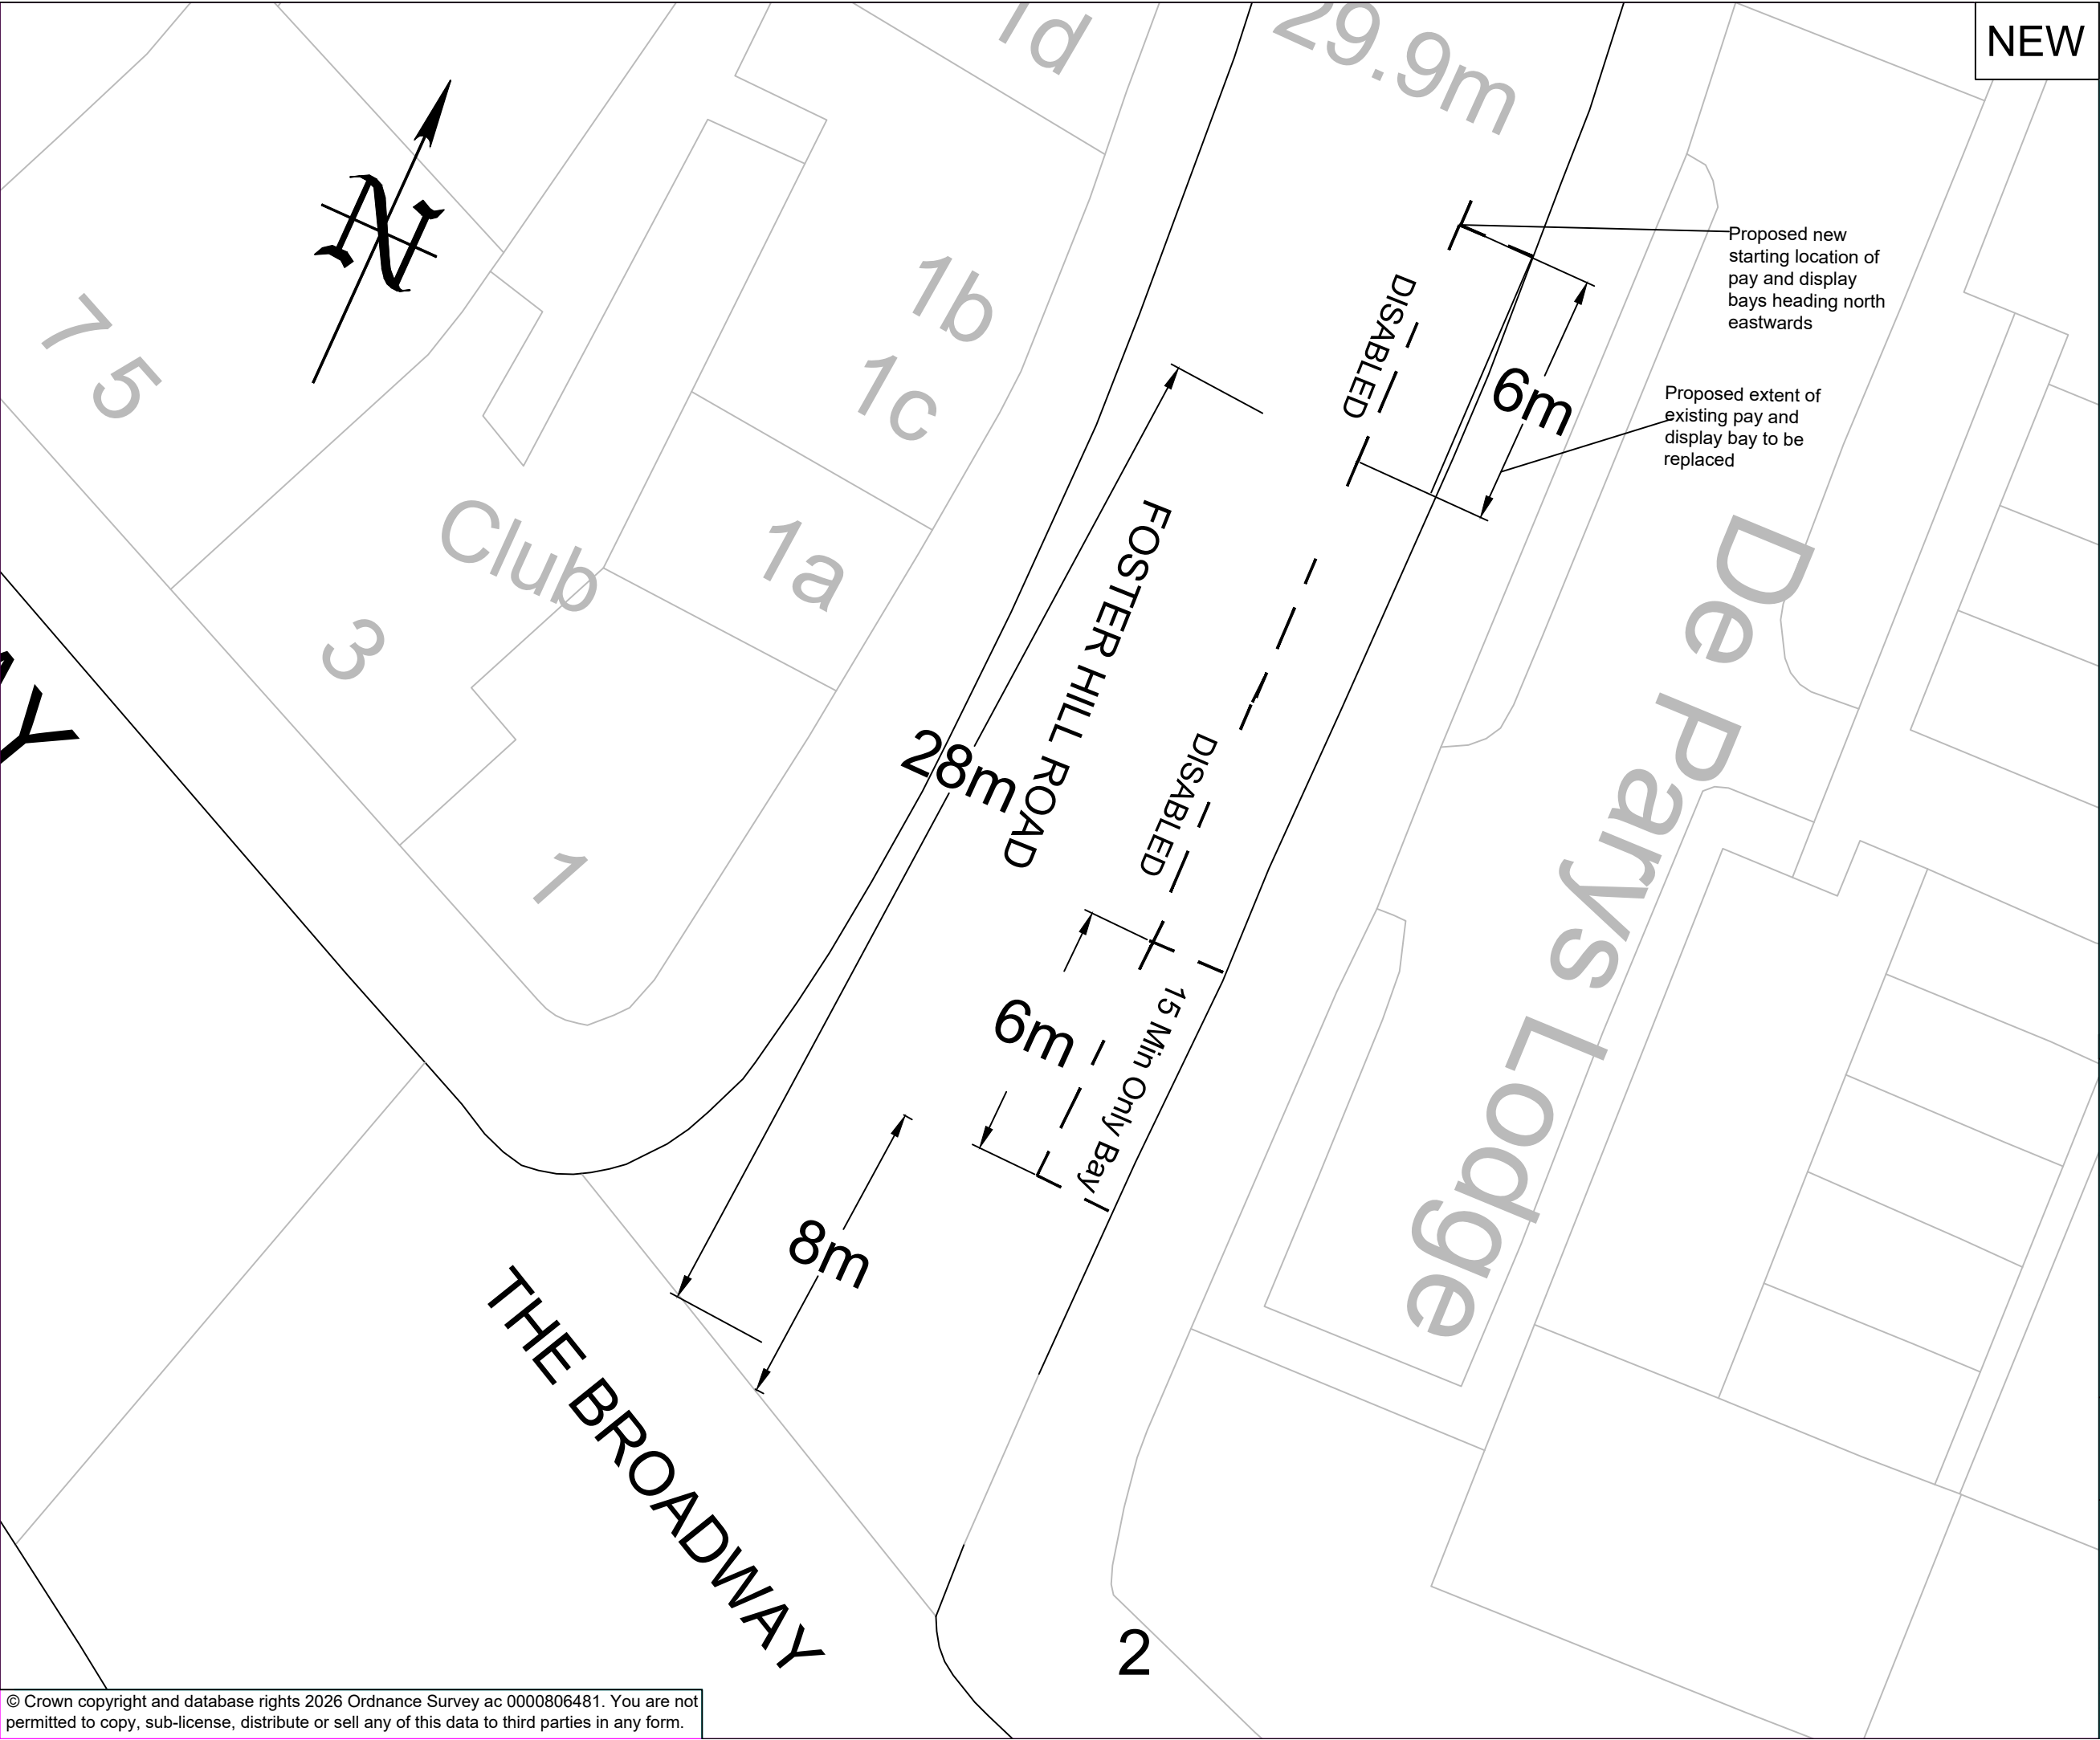

NEW

NOTES:

To remove one Disabled Bay and replace with one "15 min only"timed bay" and to extend the existing disabled bays by 6m at the north east end into the Zone D parking bays

28/08/2026	PROPOSED	0	JB
DATE	AMENDMENTS	REV	BY



Traffic Management

BOROUGH HALL, CAULDWELL ST, BEDFORD, MK42 9AP
Tel. (01234) 267422

CLIENT

Environment
Manager request

SCHEME

Foster Hill Road
Bedford

DRAWING TITLE

New "15 minute only "bay
New "disabled bay"

1

DRG STATUS

Proposed

SCALE @ A3	DATE	DRAWN	CHECKED
nts	28/08/2026	JB	AP/RW/DG/PS