
PRINTS FROM THIS DRAWING ARE UNCONTROLLED UNLESS OTHERWISE STATED

A3

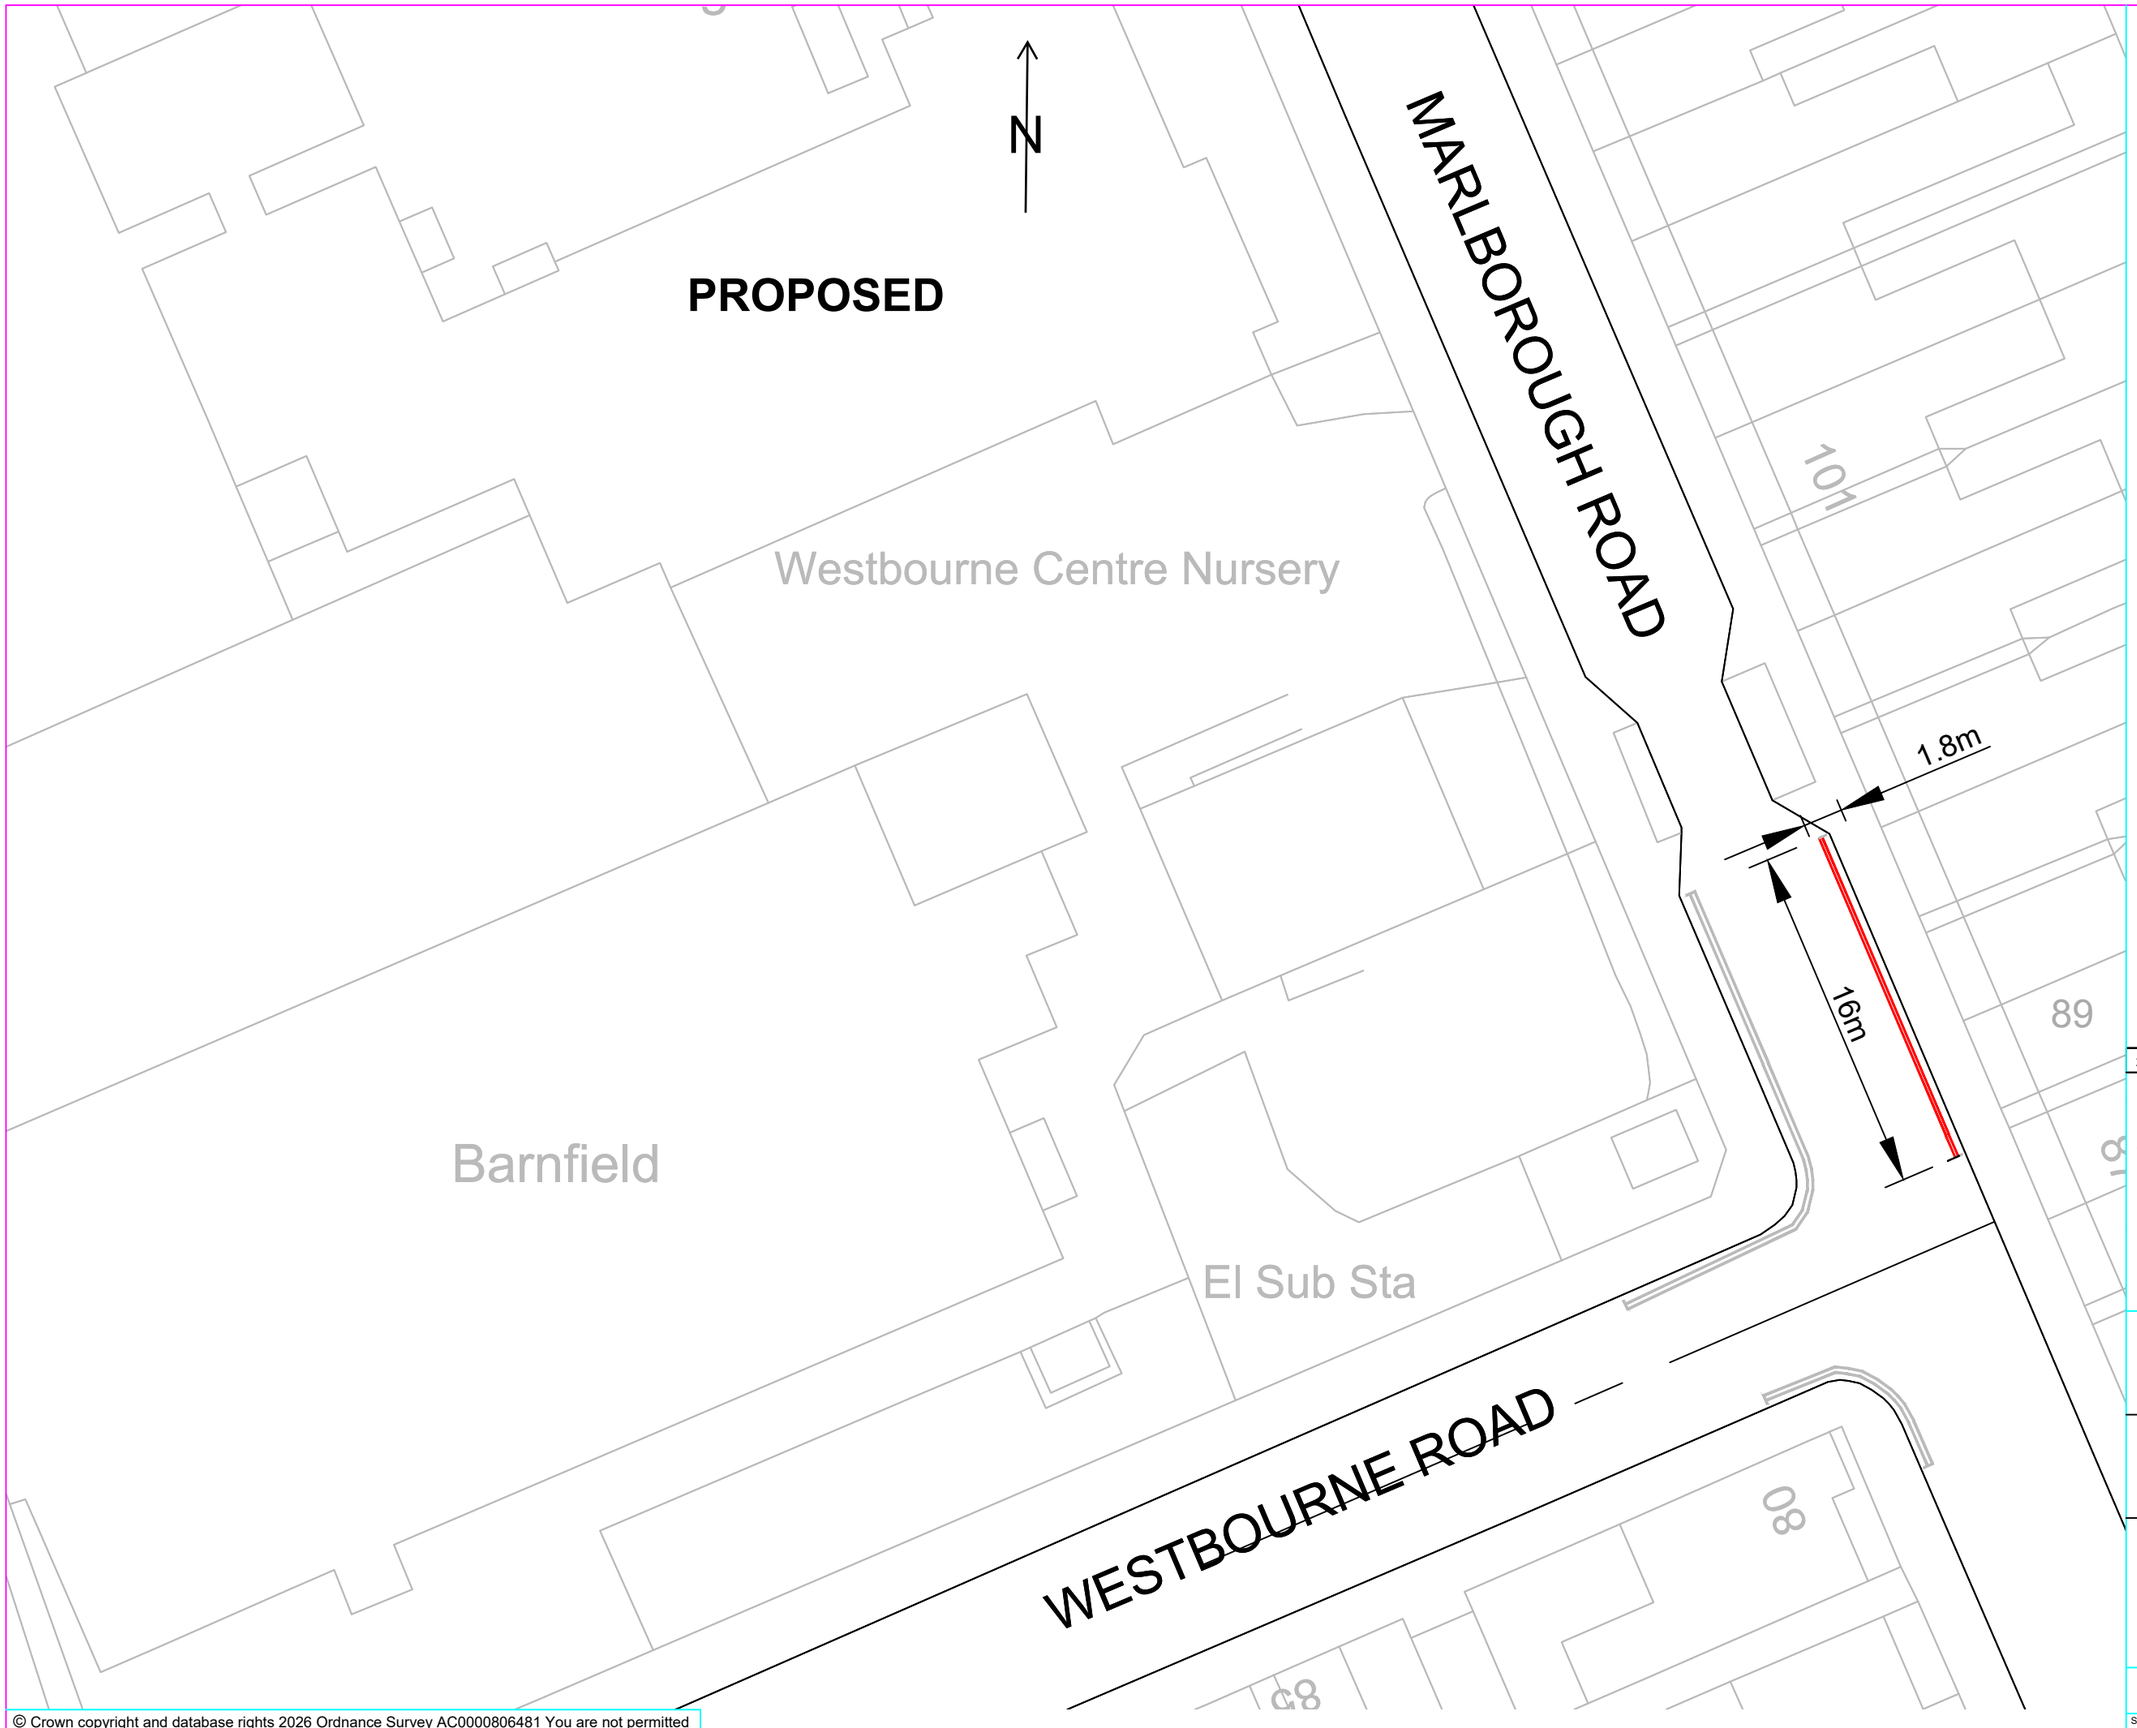

Existing double yellow lines to be removed

Existing double yellow lines to be remain

DATE	AMENDMENTS	REV	BY
23/10/2026	First Issue	0	DG

BEDFORD BOROUGH COUNCIL

Traffic Management

BOROUGH HALL, CAULDWELL ST, BEDFORD, MK42 9AP
Tel. (01234) 267422

Environment

SCHEME

Marlborough Road
Proposed Revocation of lines

DRAWING TITLE

DYL removal
plan

1

DRG STATUS

Proposed

SCALE @ A3	DATE	DRAWN	CHECKED
NTS	27/08/2026	DG	AP

© Crown copyright and database rights 2026 Ordnance Survey AC0000806481 You are not permitted to copy, sub-license, distribute or sell any of this data to third parties in any form.