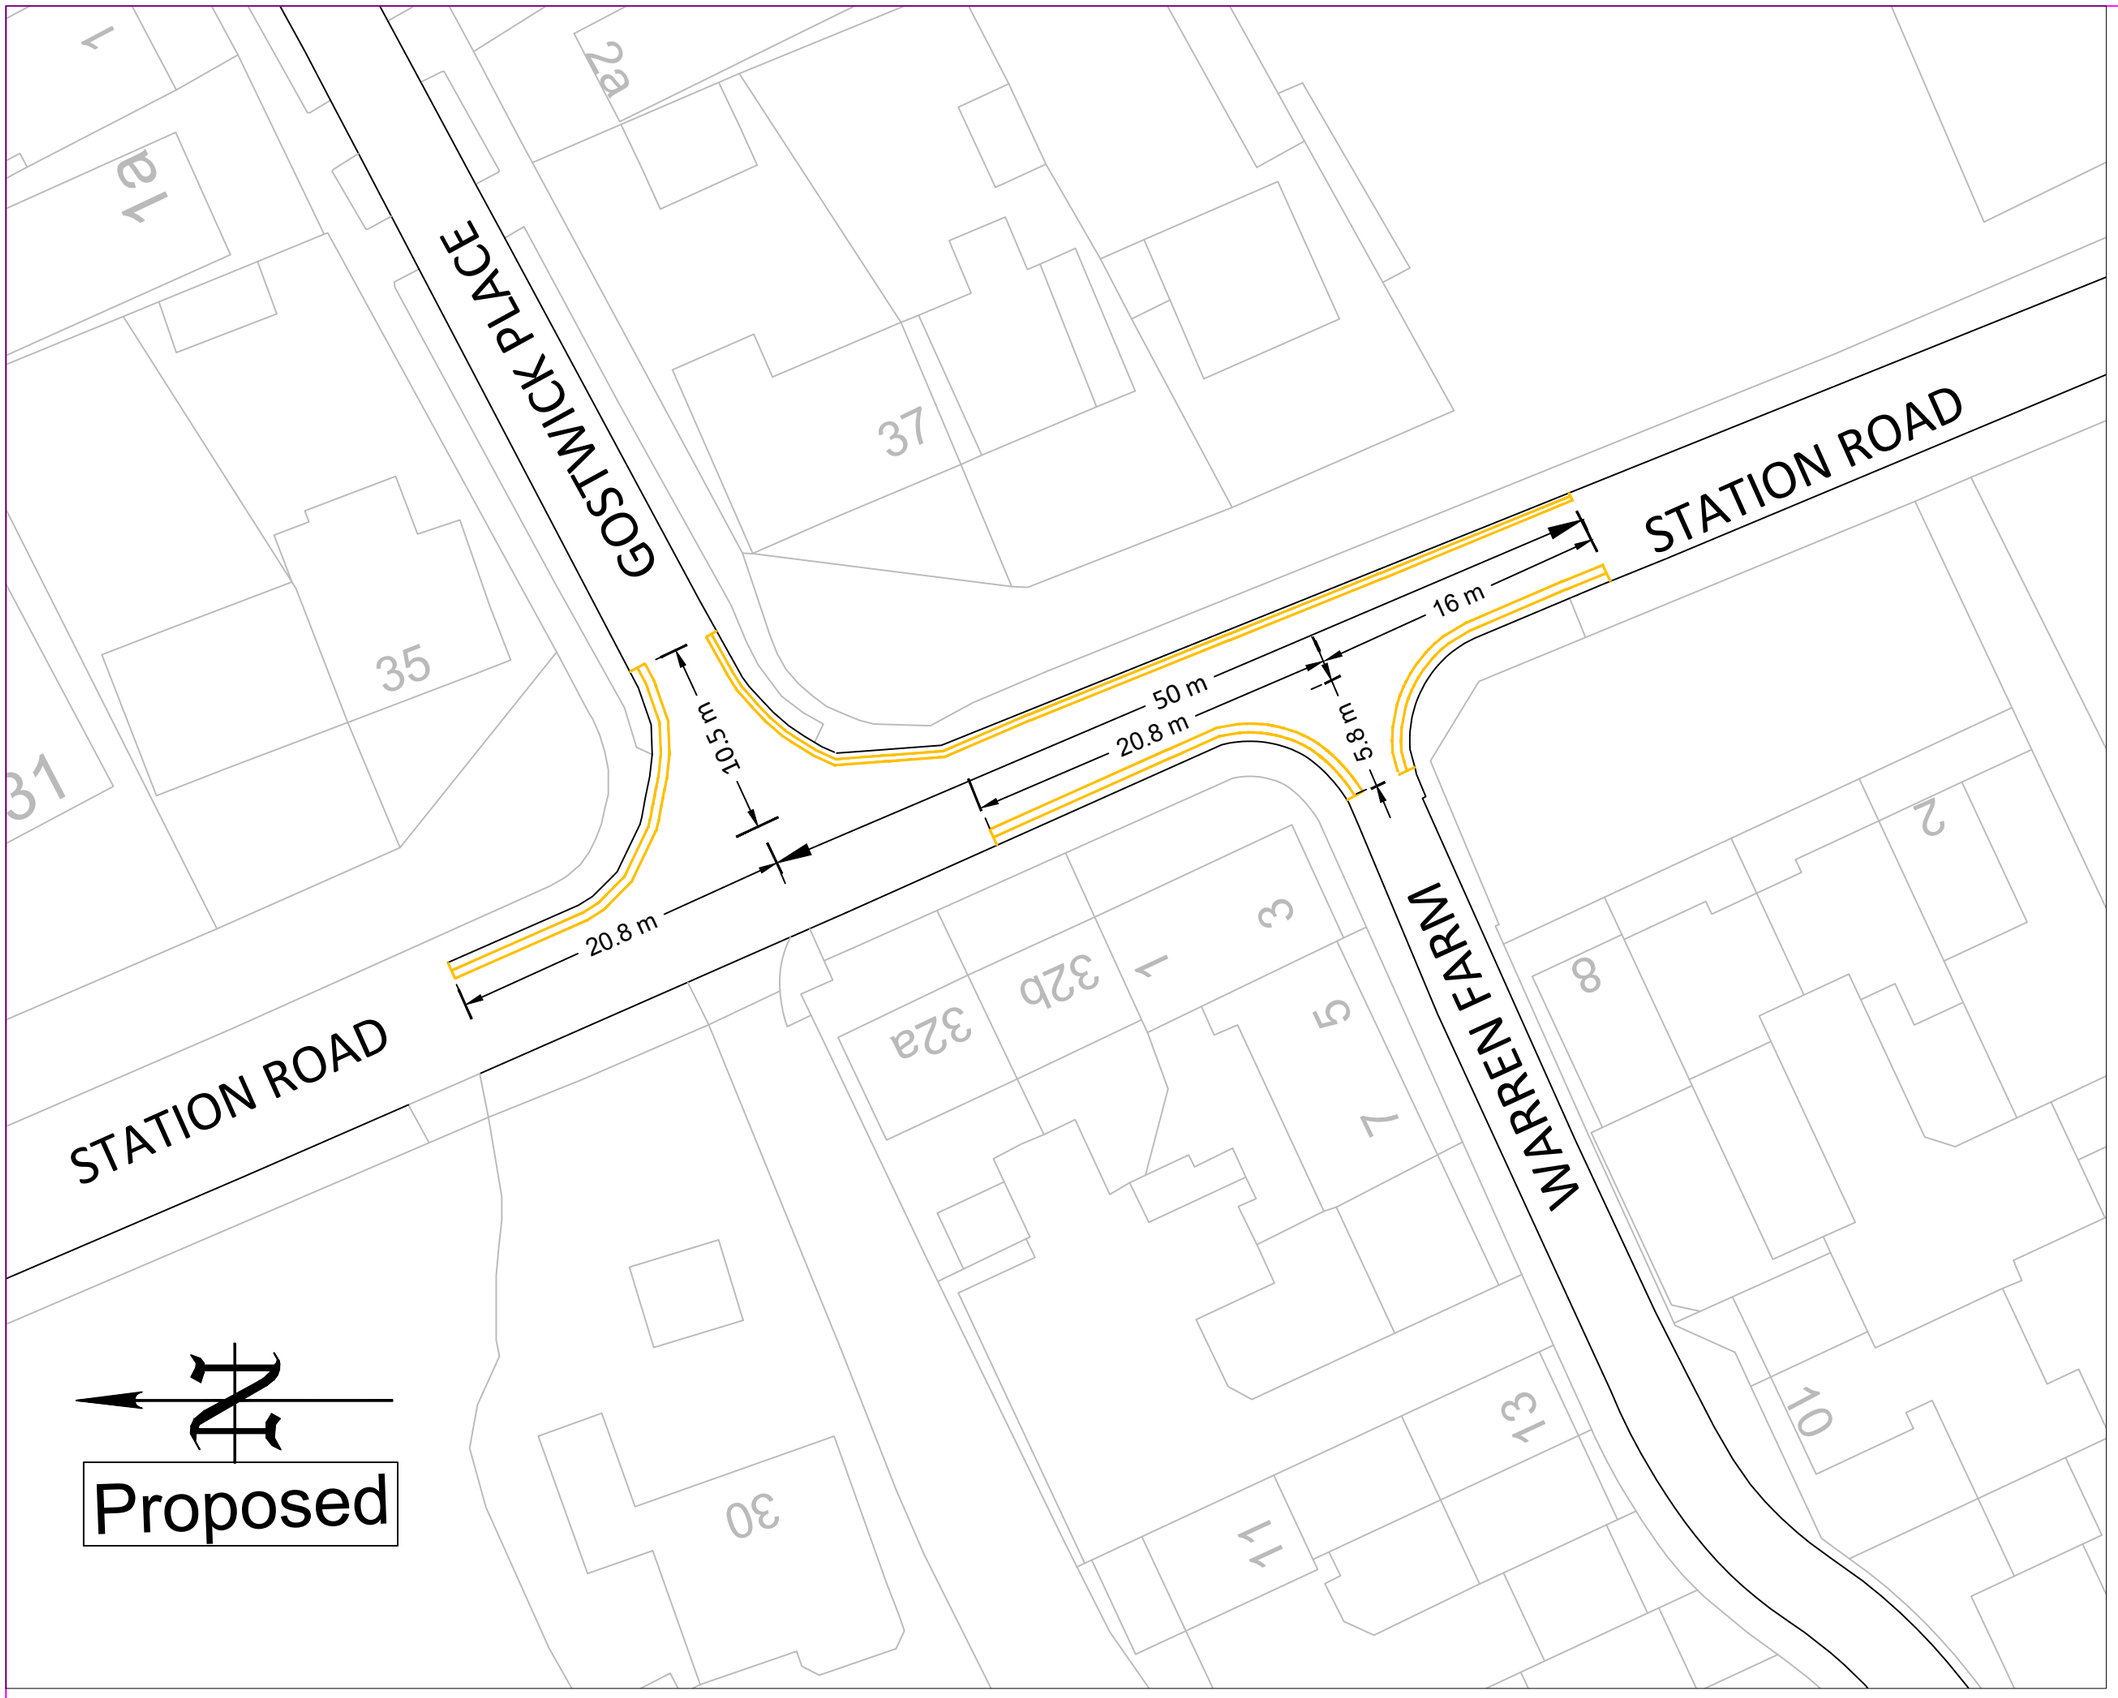


© Crown copyright and database rights 2026 Ordnance Survey AC0000806481. You are not permitted to copy, sub-license, distribute or sell any of this data to third parties in any form.

PRINTS FROM THIS DRAWING ARE UNCONTROLLED UNLESS OTHERWISE STATED

A3

## KEY NOTES:

New 75mm wide double yellow lines to Diagram 1018.1 of the Traffic Signs Regulations and General Directions 2016

| DATE | AMENDMENTS | REV | BY |
|---|---|---|---|
| 19/02/2026 | Amendments | 2 | JB |
| 19/02/2026 | Amendments | 1 | JB |
| 16/02/2026 | First Issue | 0 | JB |

BEDFORD BOROUGH COUNCIL

Traffic Management

BOROUGH HALL, CAULDWELL ST, BEDFORD, MK42 9AP
Tel. (01234) 267422

CLIENT

Environment

Parish Request

SCHEME

Station Road & Warren Farm

Willington

DRAWING TITLE

Proposed " no waiting at any time" parking restrictions (double yellow lines)

DRG No.

1

DRG STATUS

Proposed

| SCALE @ A3 | DATE | DRAWN | CHECKED |
|---|---|---|---|
| nts | 16/02/2026 | JB | AP/RW/DG |