


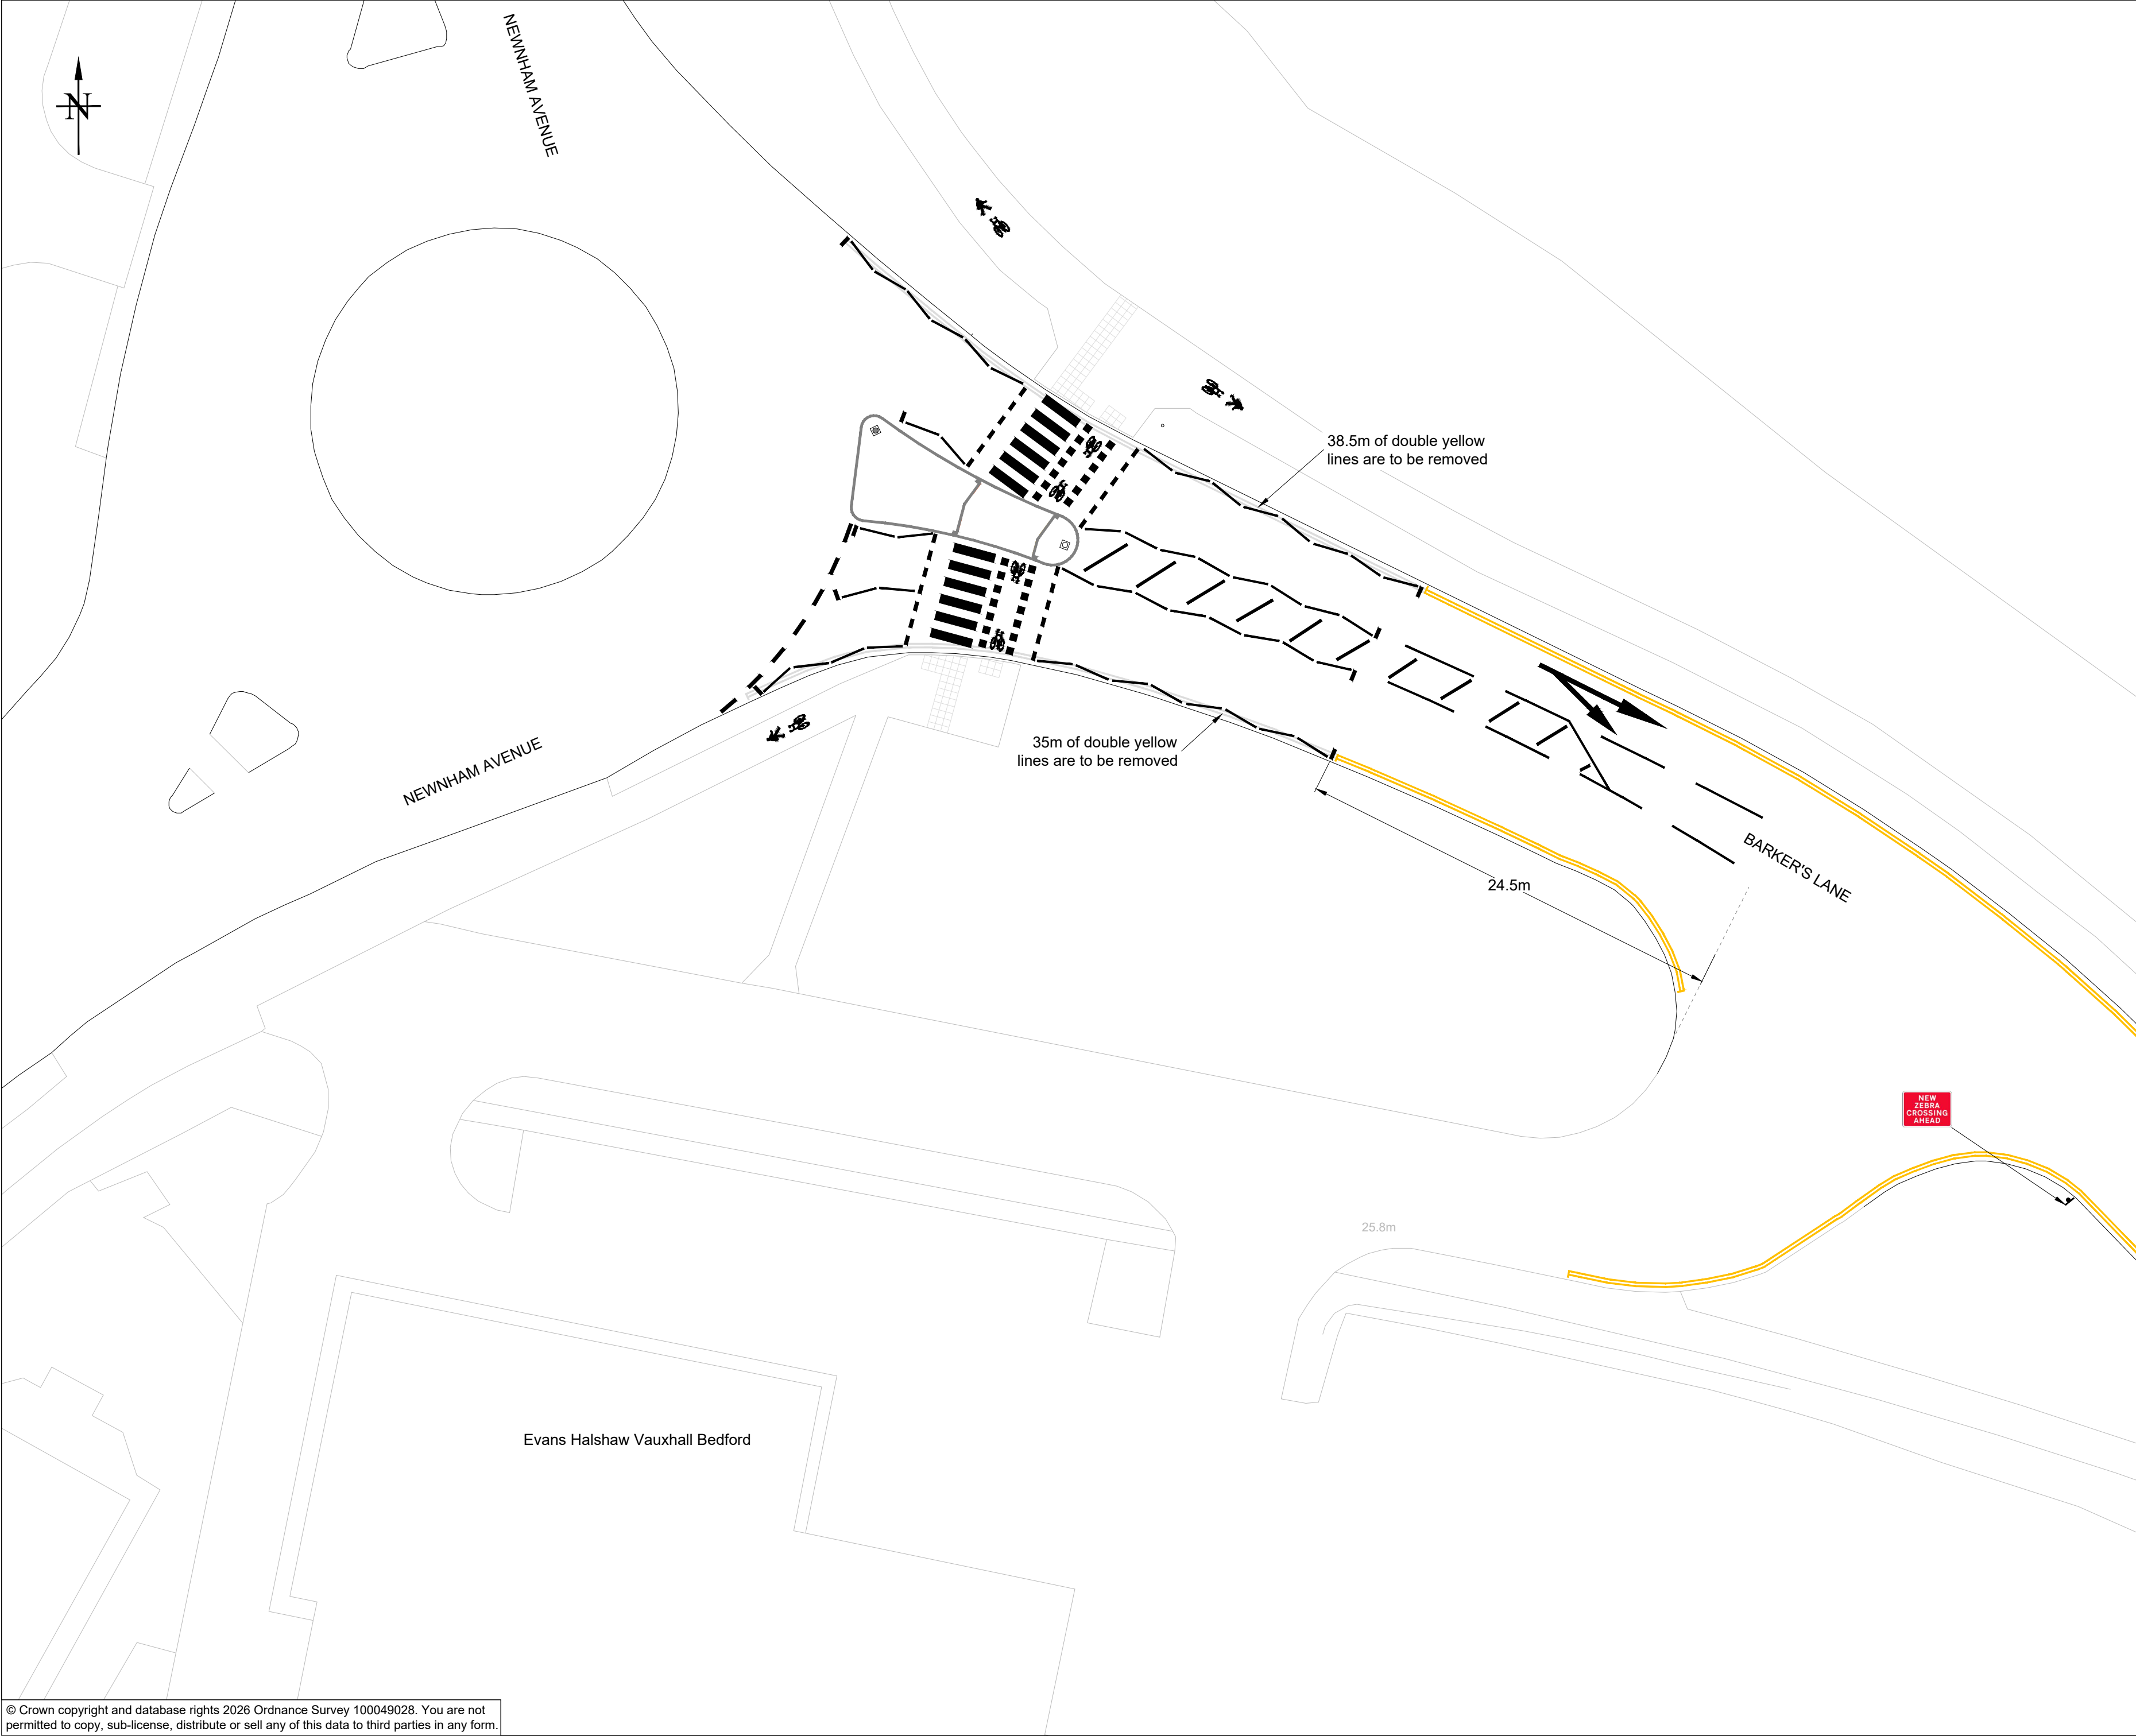

20/08/2026	First Issue	0	SK
DATE	AMENDMENTS	REV	BY
 BEDFORD BOROUGH COUNCIL			
Engineering Services BOROUGH HALL, CAULDWELL ST, BEDFORD, MK42 9AP Tel. (01234) 267422			
CLIENT			
Environment			
SCHEME			
Integrated Transport 2026-27			
Barkers Ln Roundabout Ped Crossing			
DRAWING TITLE			
General Arrangement			
DRG No.			
IT3014.GA.01			
DRG STATUS			
Construction			
SCALE @ A2	DATE	DRAWN	CHECKED
1:200	20/08/2026	SK	KDF