


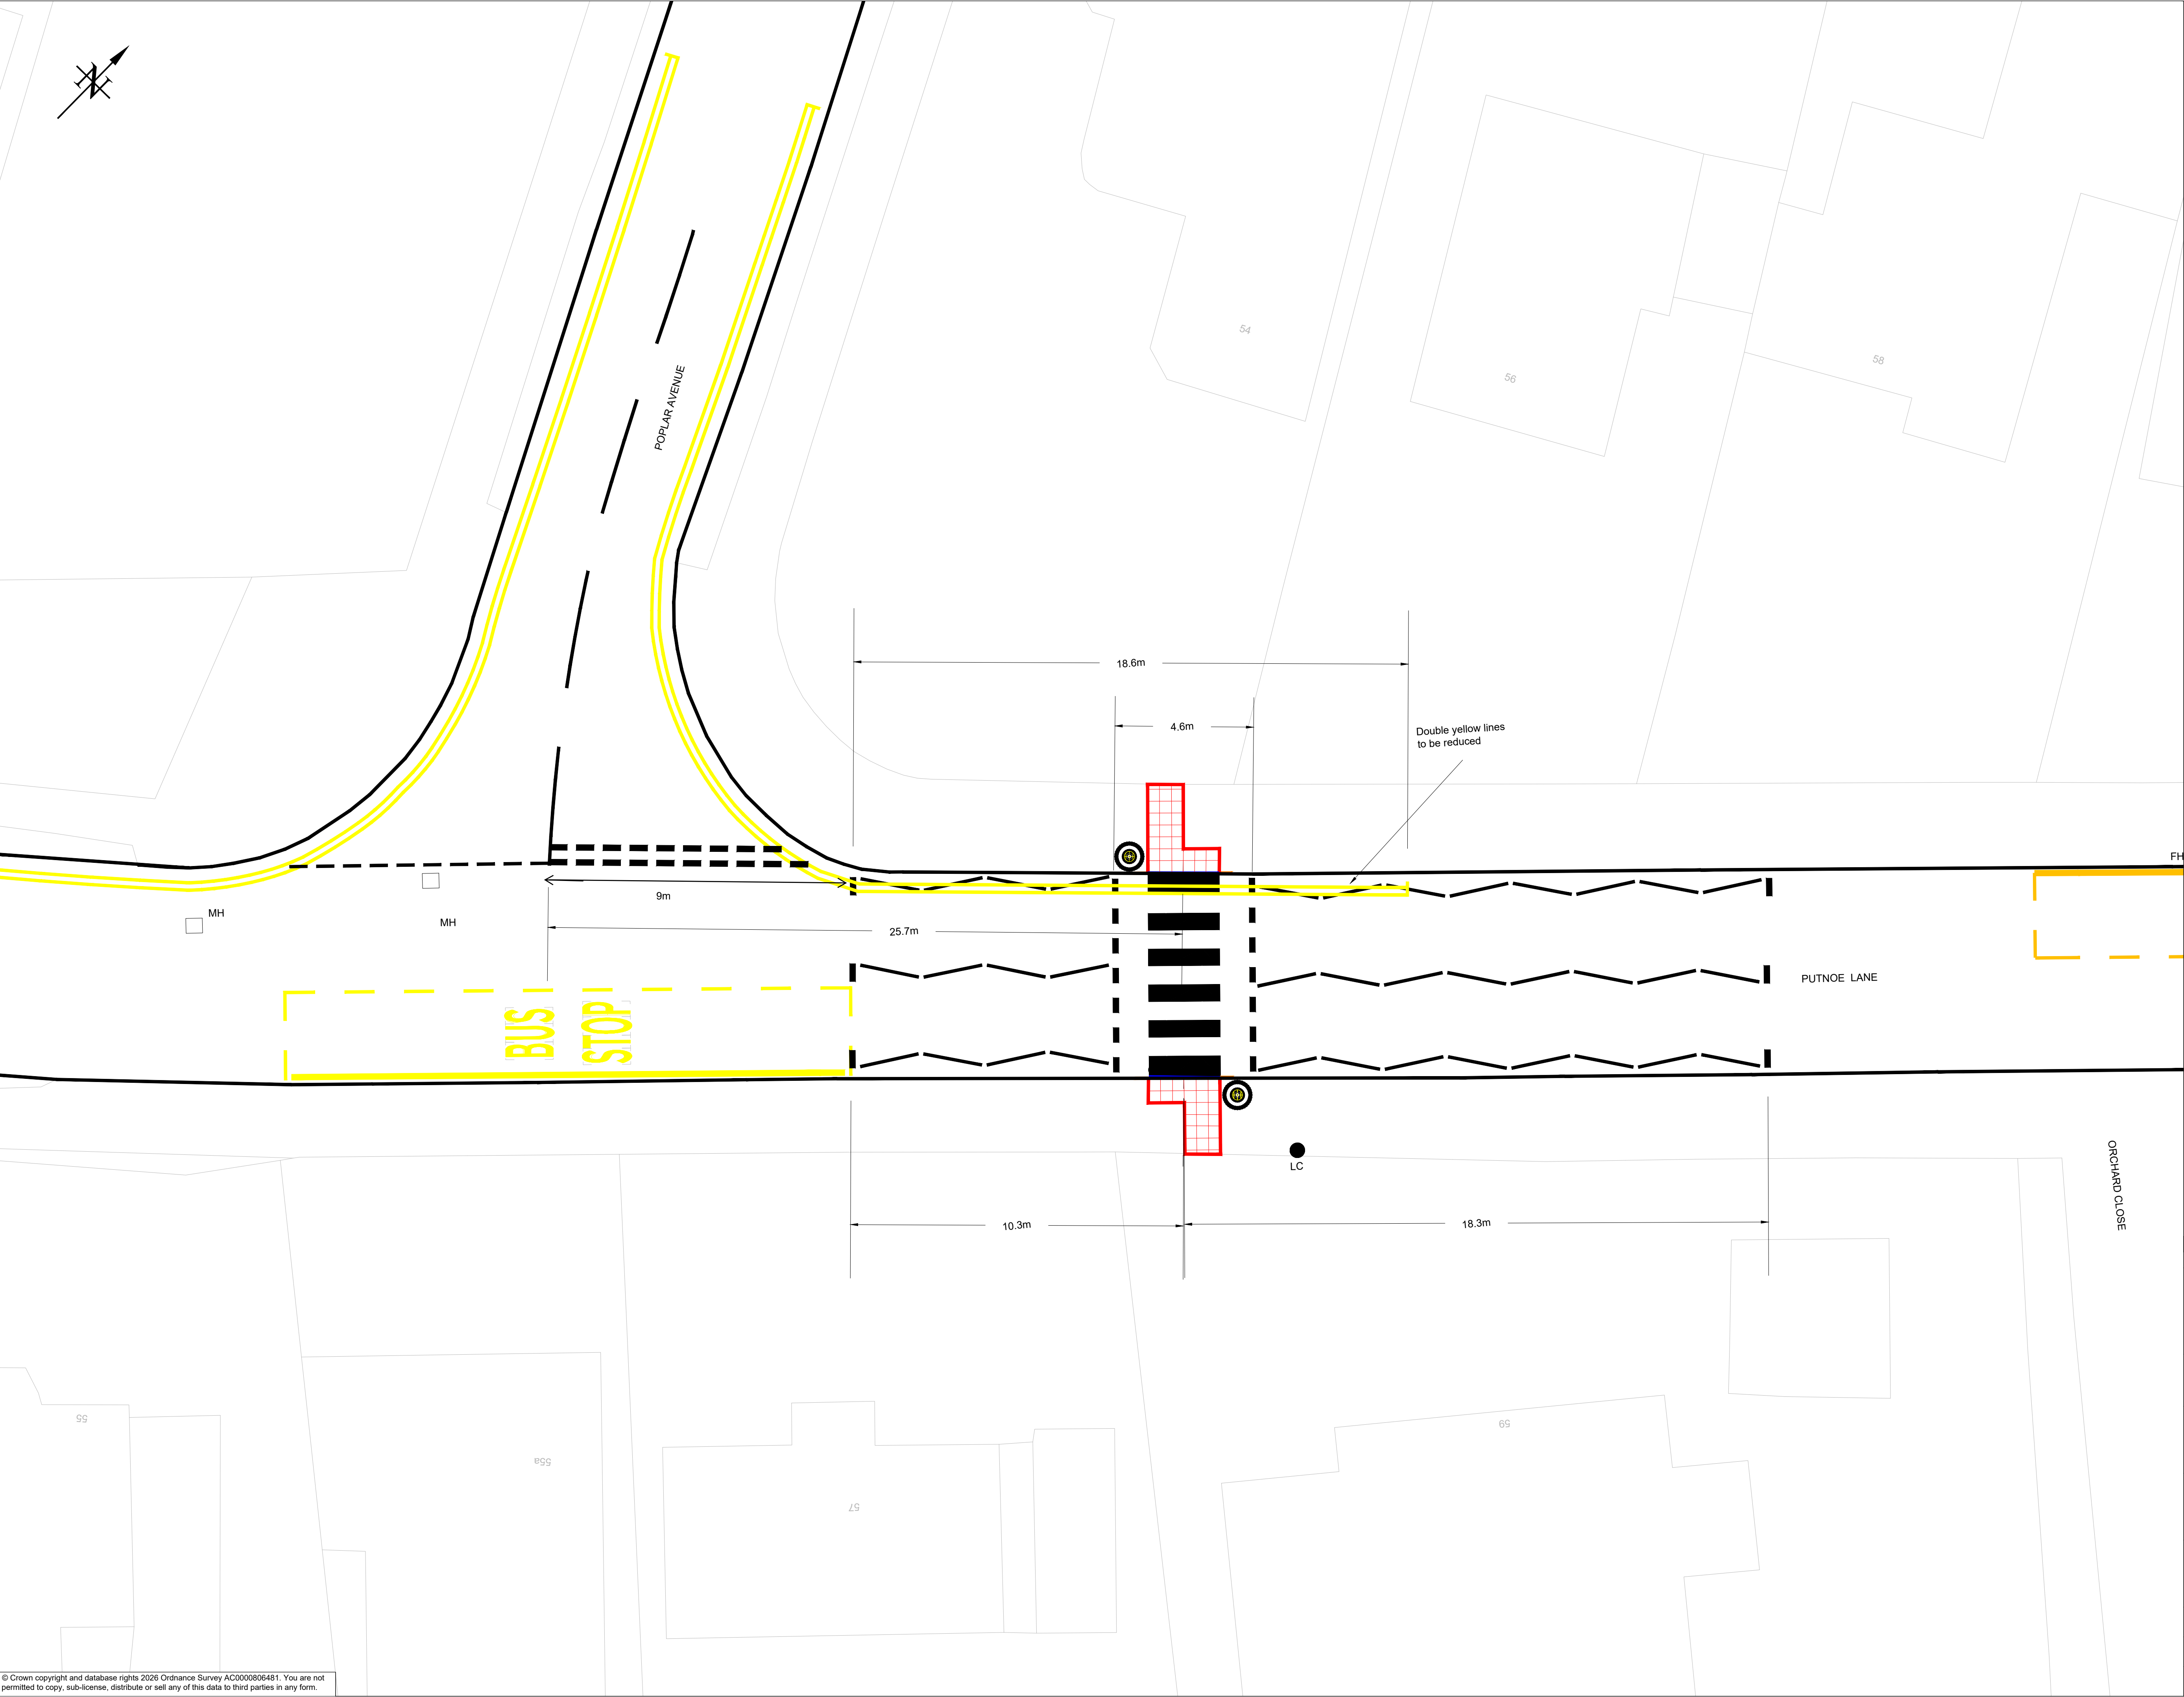

04/09/2020	First Issue	0	DH
DATE	AMENDMENTS	REV	BY



Engineering Services
BOROUGH HALL, CAULDWELL ST, BEDFORD, MK42 9AP
Tel: (01234) 267422

CLIENT
Environment

SCHEME
**Integrated Transport 2026-27
Putnoe Lane Crossing ATE**

DRAWING TITLE
TRO Plan

DRG No:
IT3036.100.05

DRG STATUS
Construction

SCALE @ A1	DATE	DRAWN	CHECKED
1:100	04/09/2026	DH	TS